Block Plan - Great Thorndean Barn, Slough Green Lane, Warninglid, RH17 5SL

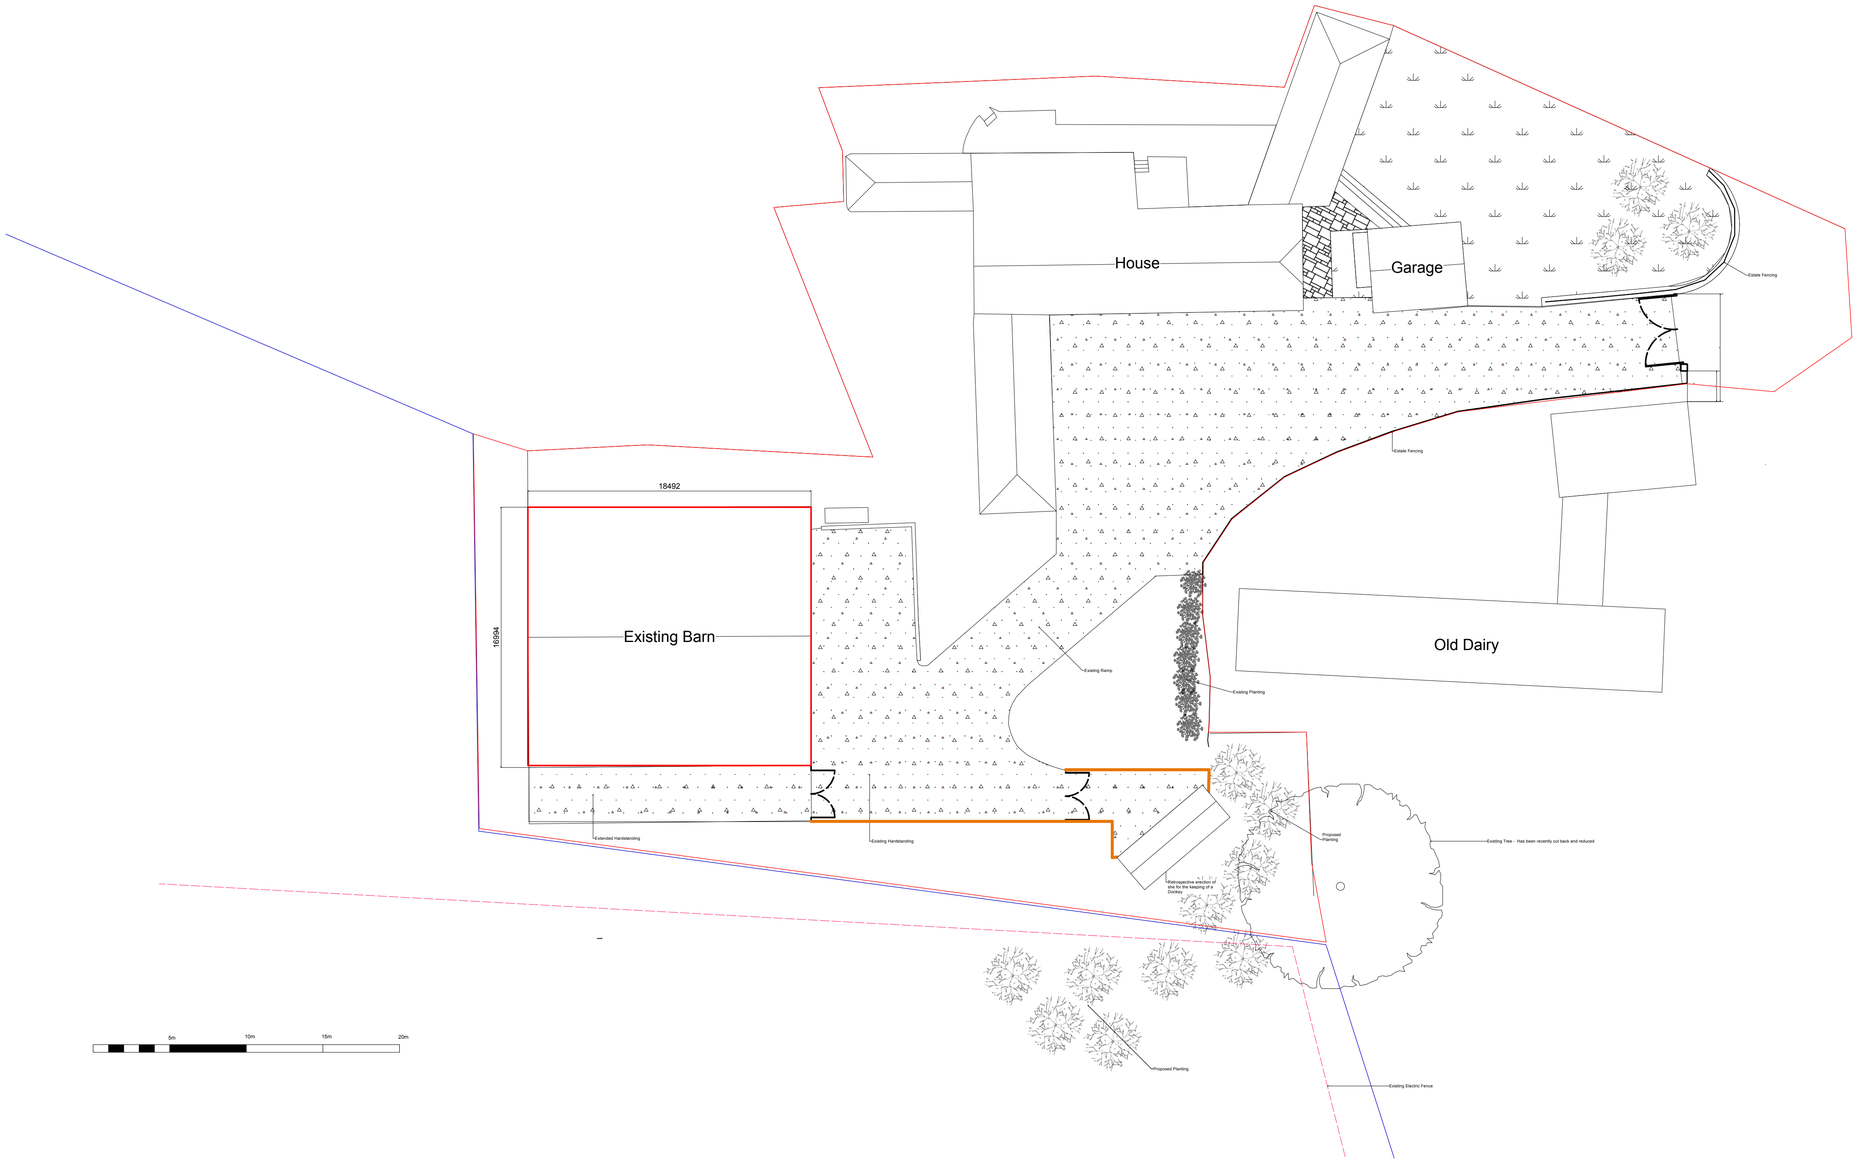

1 Block Plan @ A1
Scale: 1:200