


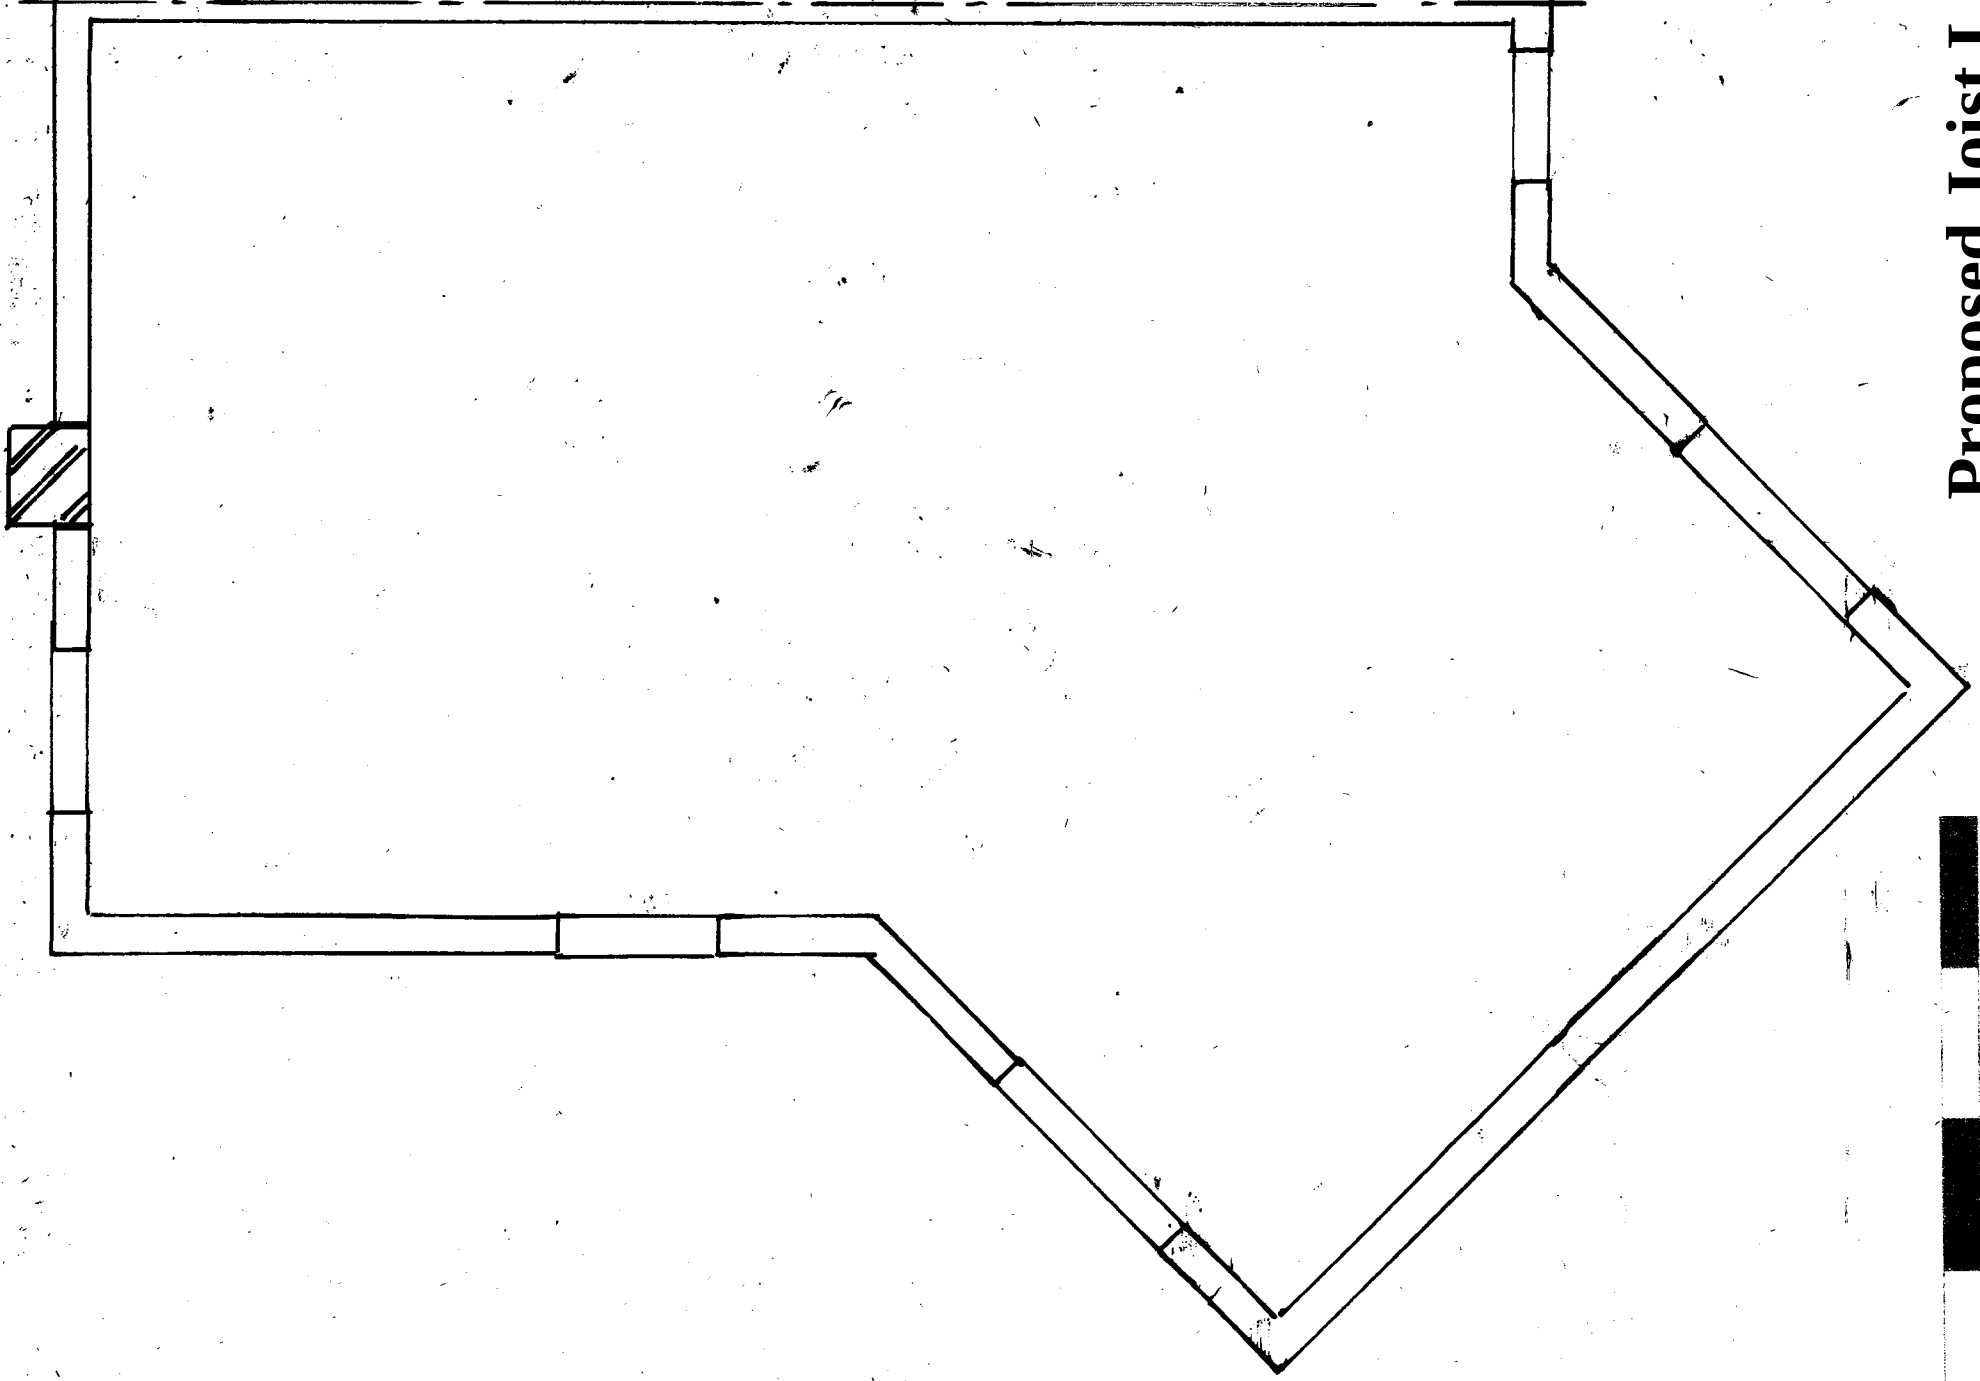

Proposed Joist Layout



Scale Bar 1:50

Amendments		Date

Client

Mr & Mrs Dance

Site Address

66 Updown Hill
Bolney Village
Haywards Heath
West Sussex
RH16 4DG

Proposal

Loft Conversion

Drawing Title

Proposed Joist Layout Plan

Date

27/11/25

Drawn

S. Burrows

Scales

1:50

DWG NO.

S13468/3

REV