
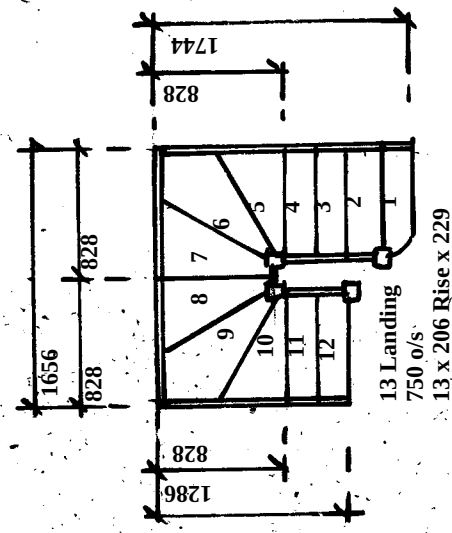


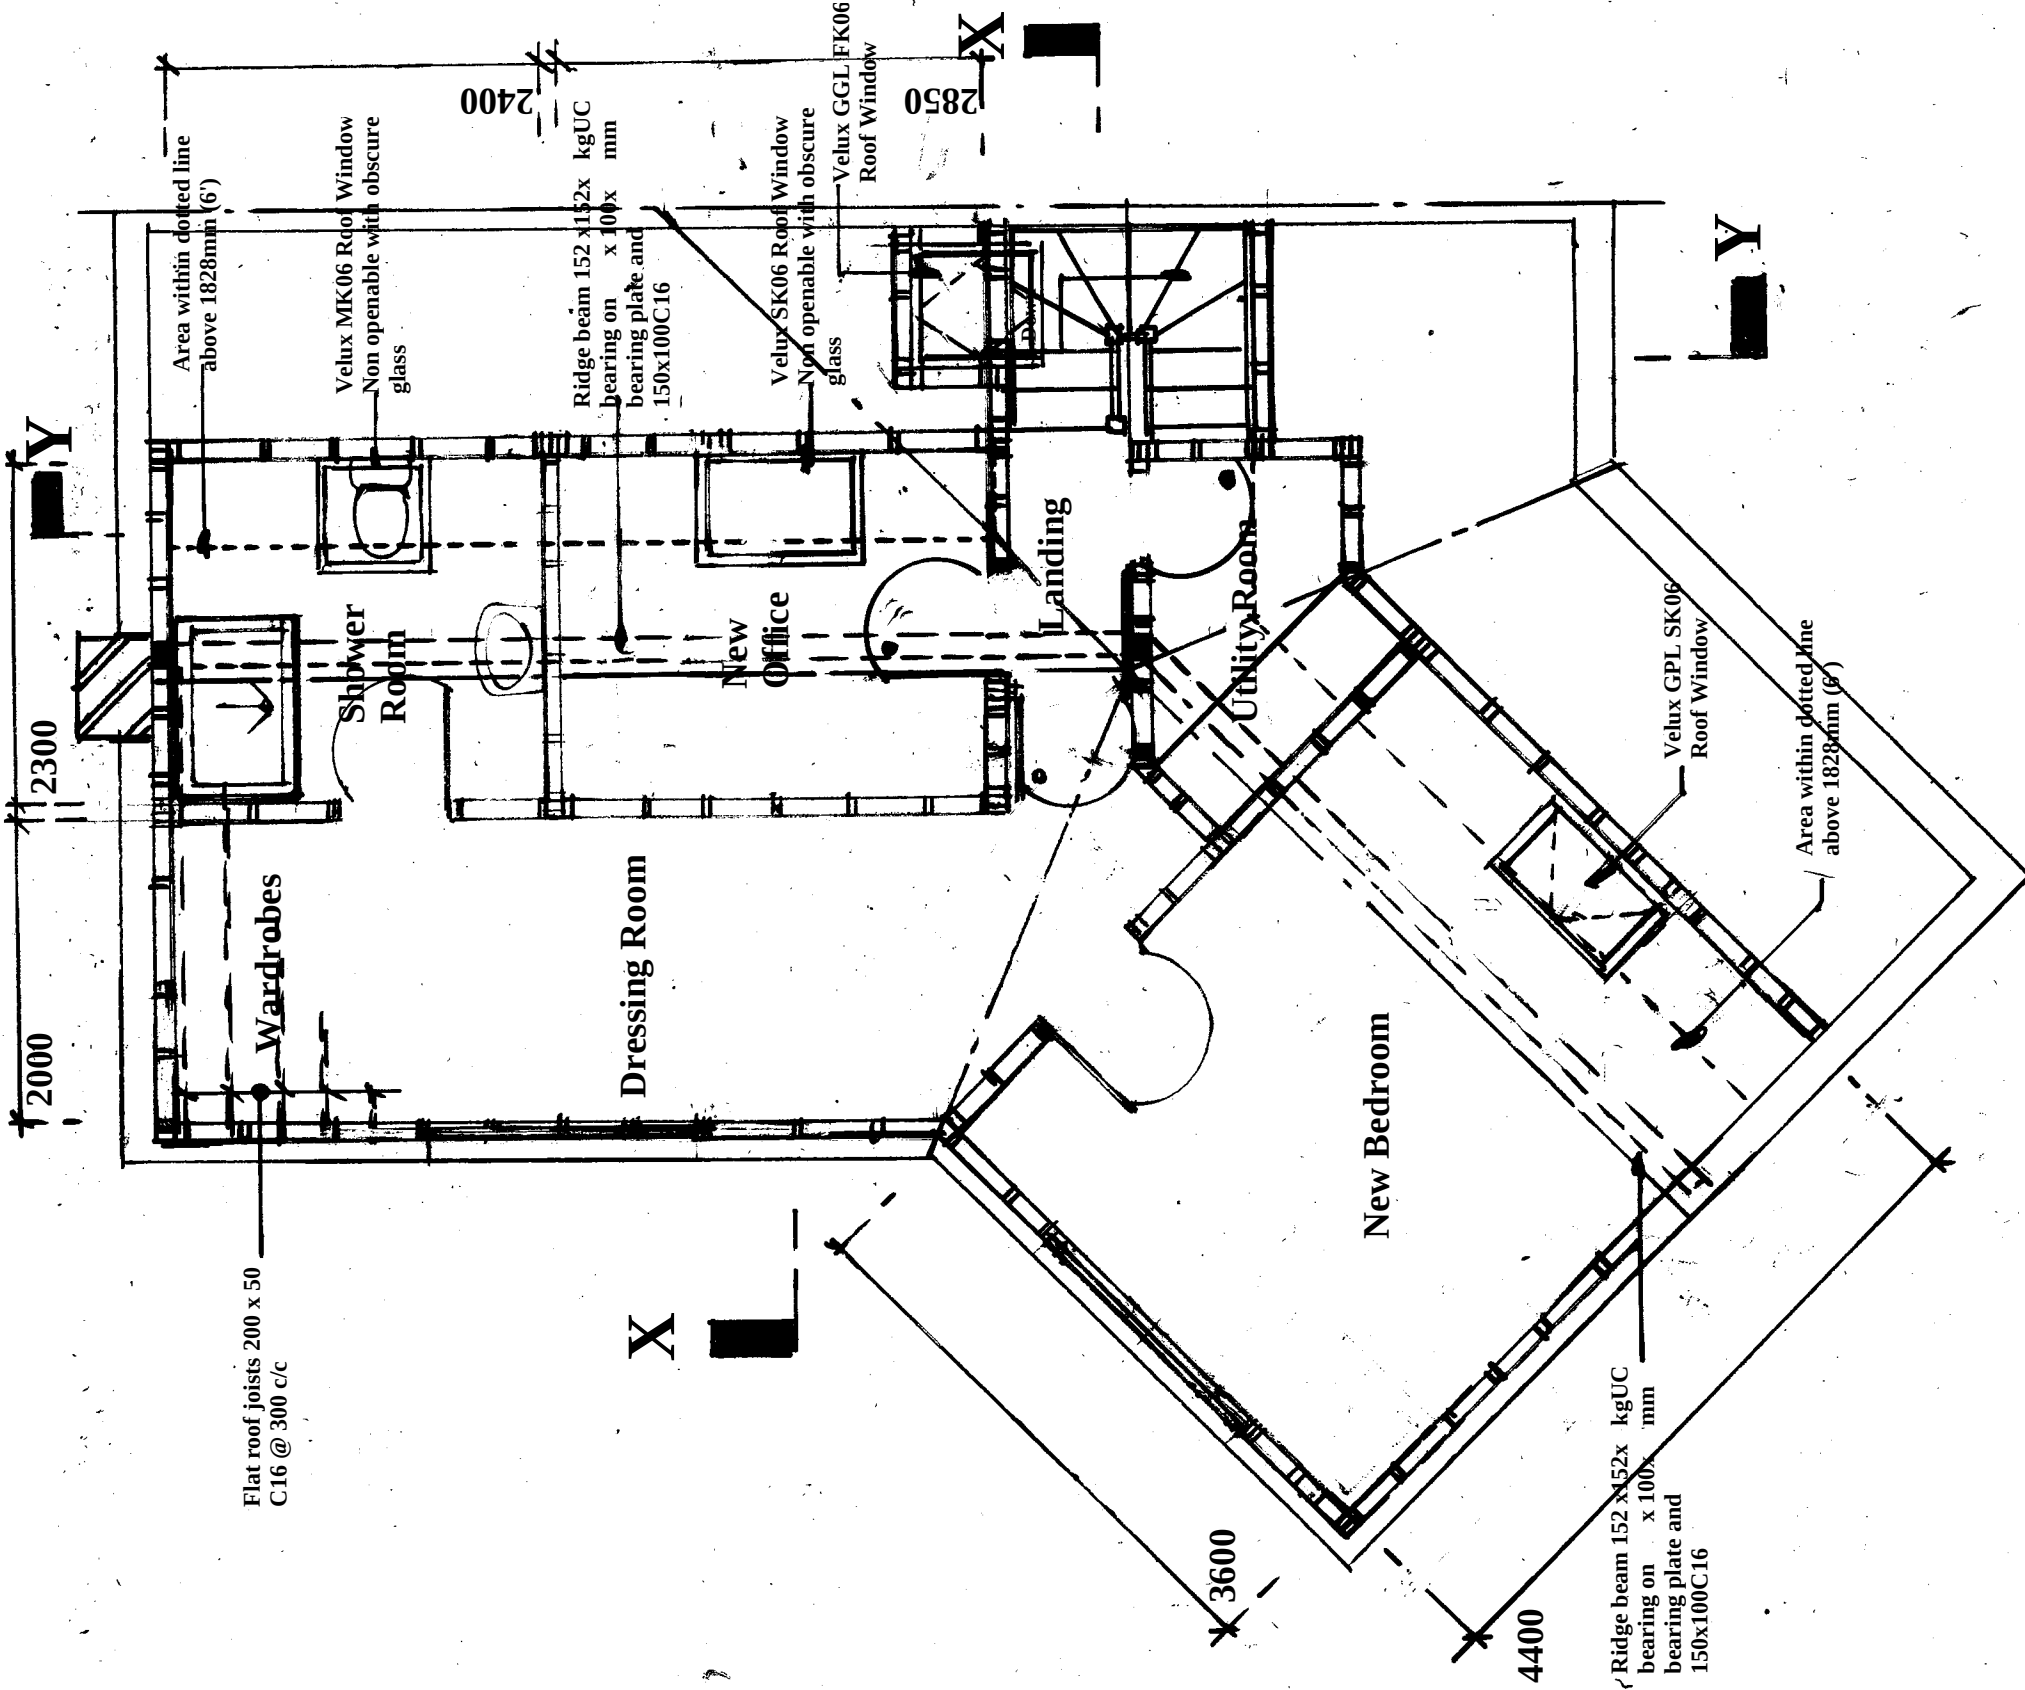

Proposed Staircase Plan

Proposed Loft Room

Amendments	Date

Client
Mr & Mrs Dance

Site Address

**66 Updown Hill
Bolney Village
Haywards Heath
West Sussex
RH16 4DG**

Proposal
Loft Conversion

Drawing Title
Proposed Loft Room Plan

Date
27/11/25

Drawn
S. Burrows

Scales
1:50

DWG NO.	REV
S13468/4	



Scale Bar 1:50