



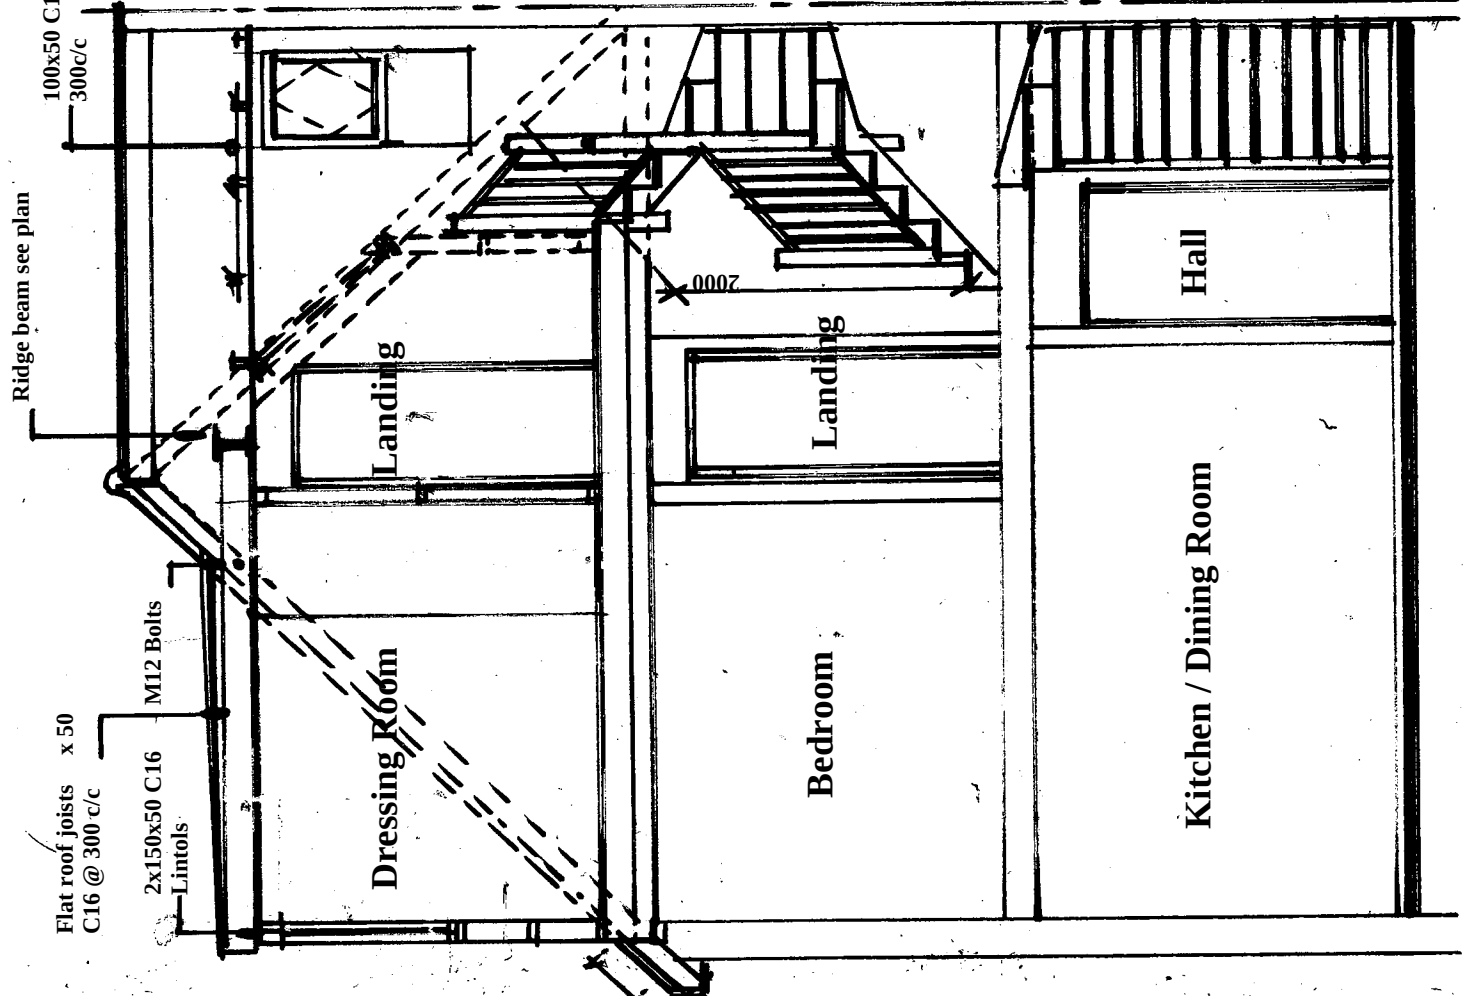

Section X-X

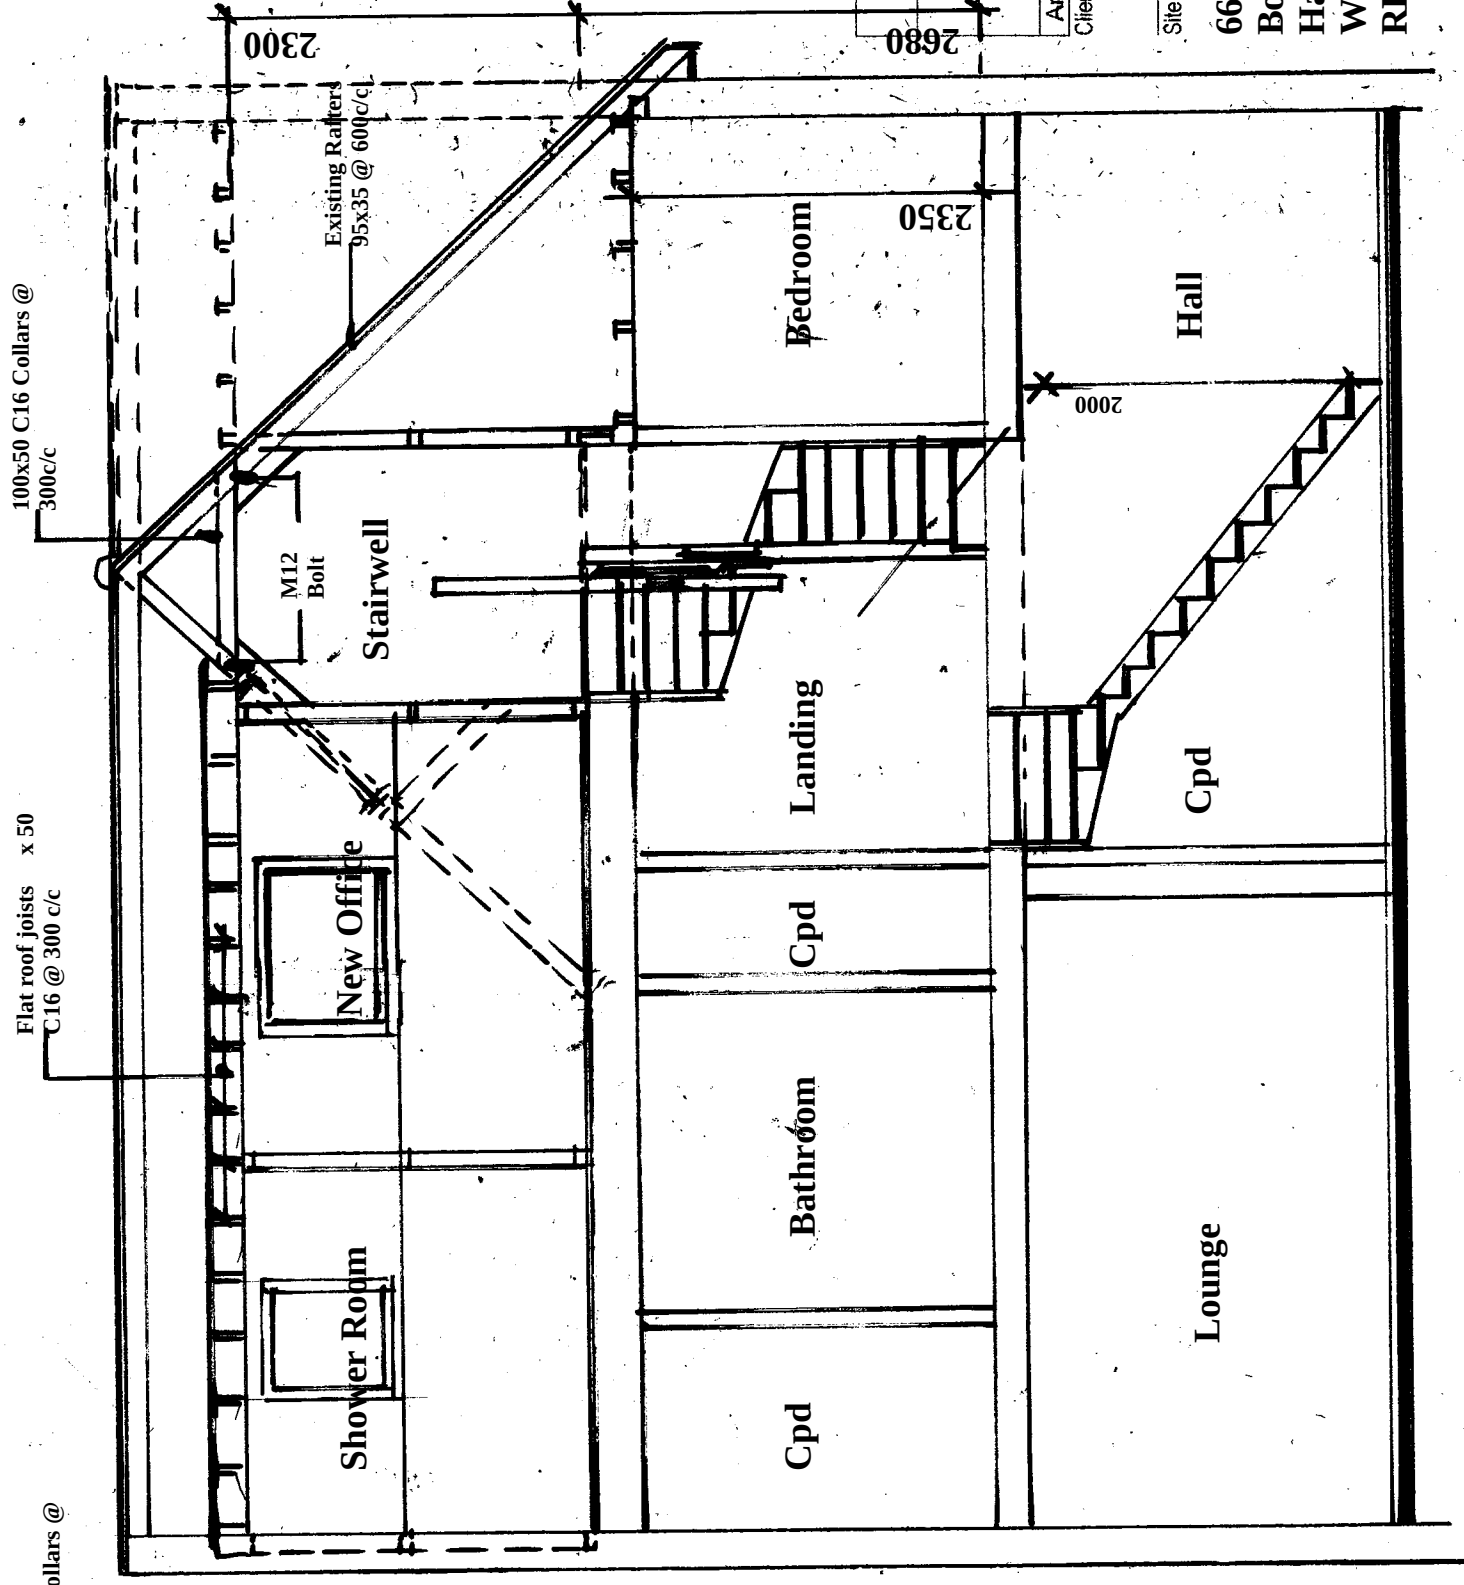

Section Y-Y

Amendments	Date

Client
Mr & Mrs Dance

Site Address

66 Updown Hill
Bolney Village
Haywards Heath
West Sussex
RH16 4DG

Proposal

Loft Conversion

Drawing Title

Section

Date

27/11/25

Drawn

S. Burrows

Scales

1:50

DWG NO. S13468/5

REV



Scale Bar 1:50