



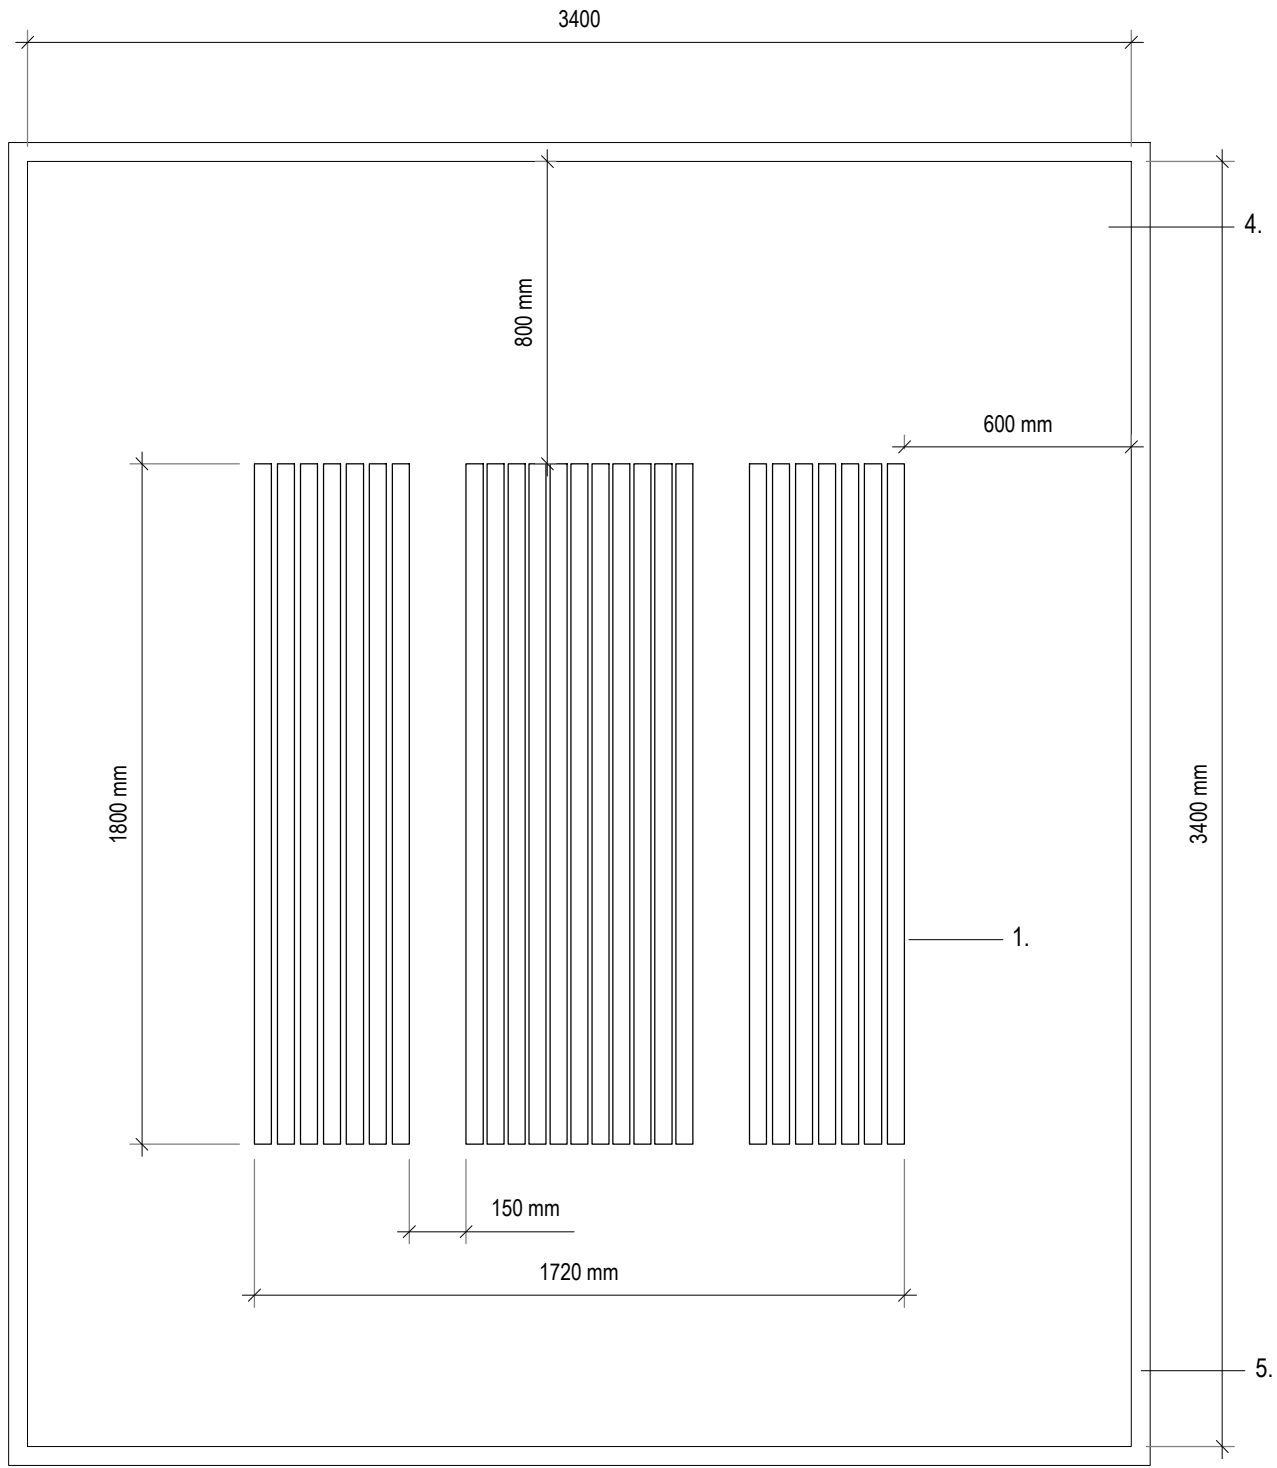


PLAN VIEW

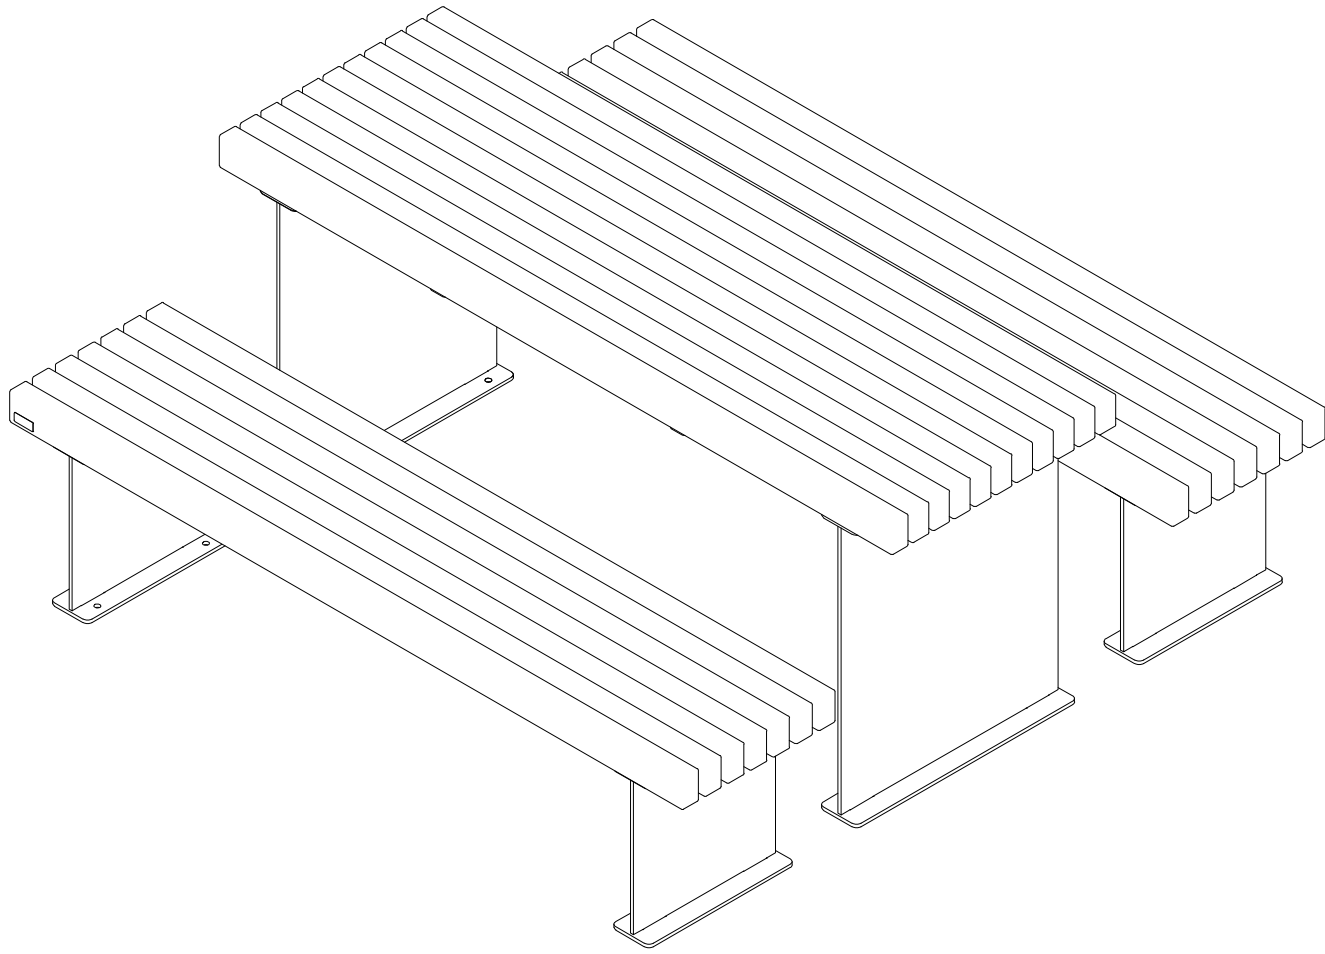


1. Bench: Bailey Street Scene Greengate Picnic Bench (Ref 13004 1800 table SM)
2. Fixing: Stainless steel M10 coach bolts resin anchor fixed to concrete slab (to fabricators detail)
3. C30 / PAV1 concrete surface 150mm deep. 2 layers of A393 steel reinforcement mesh to BS 4483 strength grade B500a min cover 40mm and lap 350mm and dowels (to engineers detail)
4. Picnic tables set within 3.4 x 3.4m area of in-situ reinforced C30 / PAV 1 concrete (lightly brushed finish) with PCC edging (Refer to Surfacing & Edging Details)
5. For costing allow for - PCC concrete edging (Refer to Surfacing Details)
6. 150mm compacted granular sub base type 1 (to engineers detail)
7. Geo synthetic membrane 'Terram' or equivalent (to engineers detail)
8. For costing allow for - DPM Polythese sheet seperation membrane 1200 guage, overlap edges by 300mm DTM to be laid onto a 30-50mm sand bed

NOTE:

All work to be in strict accordance with relevant BS standards and suppliers details
Greengate bench to be supplied with matt polyester powder coated legs RAL 7021 (TBC) and Iroko timber slats
Legs to be set 50mm below ground level.
Overall height to be adjusted to reflect the dimensions shown

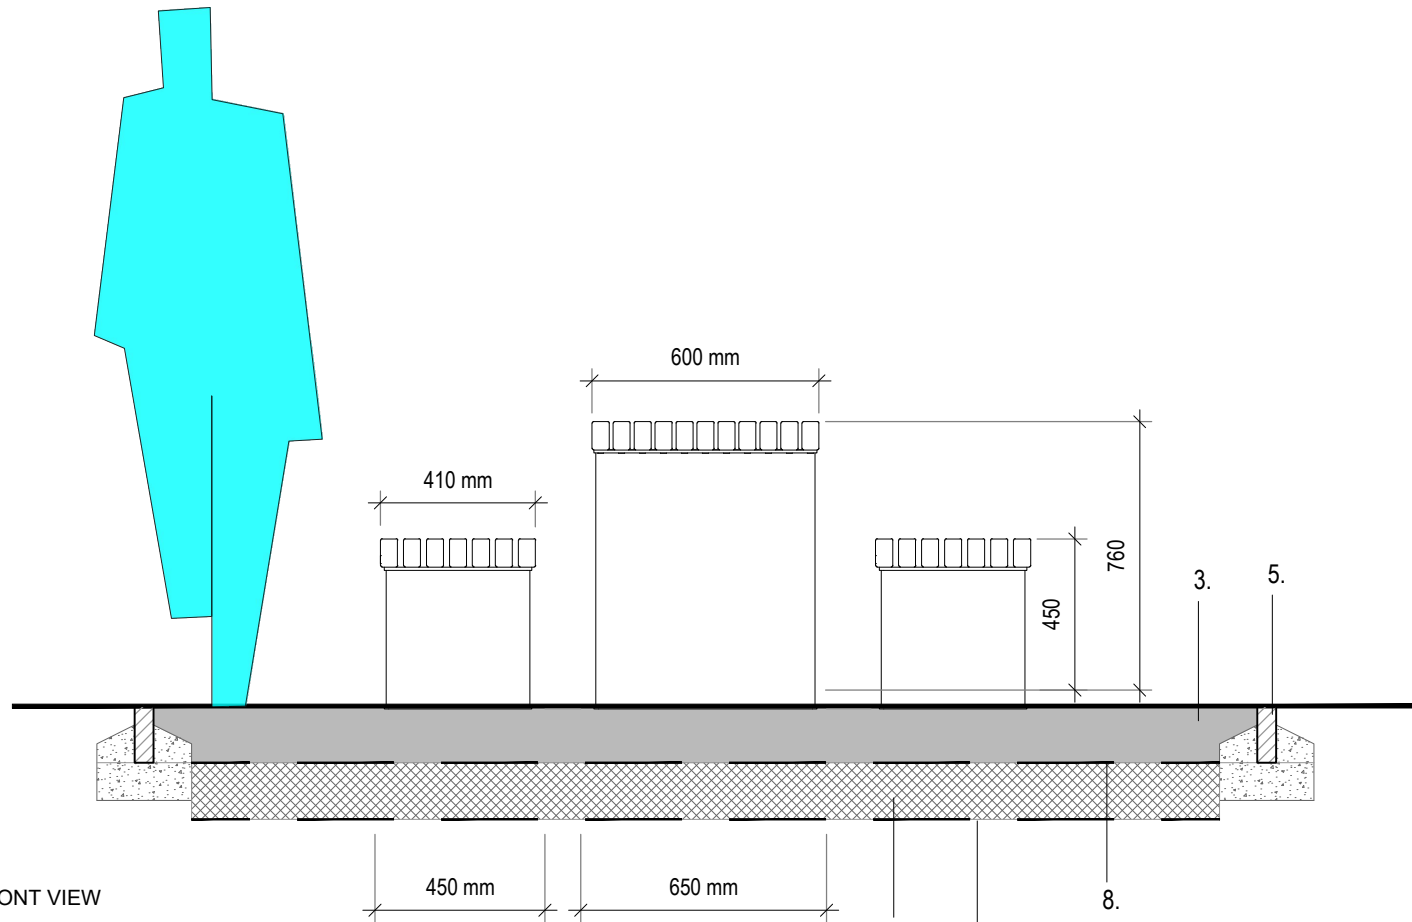

FRONT VIEW

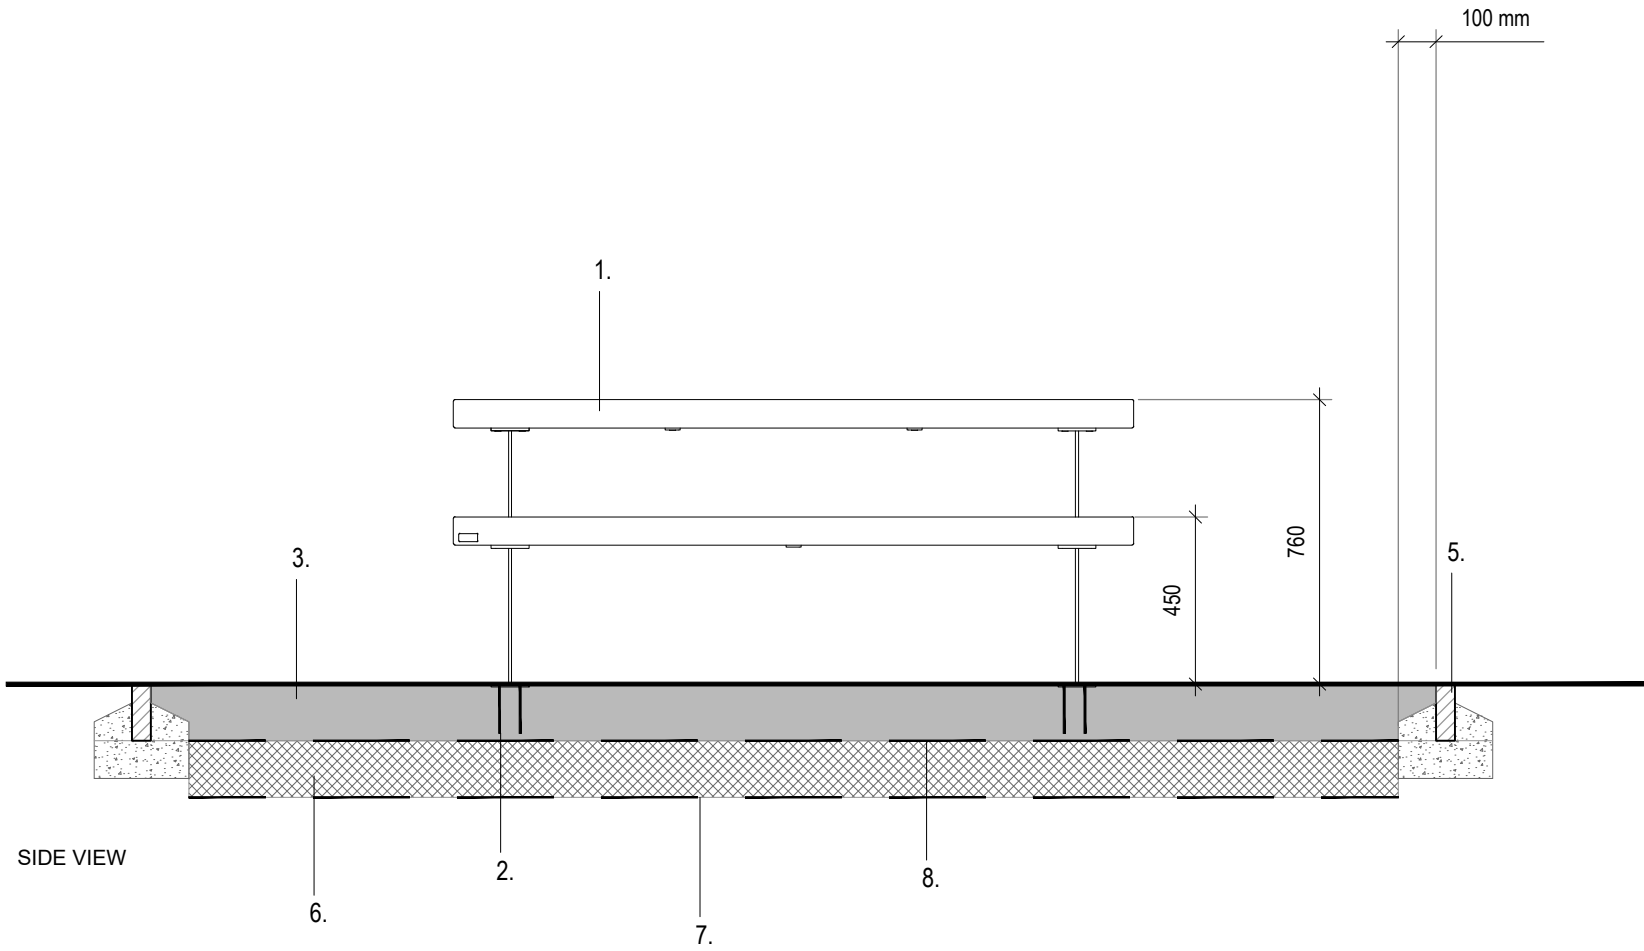

SIDE VIEW

NOTES
This drawing is Copyright and shall not be produced nor used for any other purpose without the written permission of the Landscape Architects.
Do not scale from this drawing.
The Contractor is responsible for checking all dimensions on site and report any discrepancies, errors or omissions to the Landscape Architects immediately.
The Contractor shall ensure that all goods, materials and workmanship conform with current British Agreement Certificates, British Standards and Building Regulations, and ensure that all works are executed in full compliance with all current Codes of Practice and Regulations in respect of Health & Safety.

Rev	Date	By	Description	Ckd
-----	------	----	-------------	-----



Drawing Status

For Planning

Project:
Victoria Park

Drawing Title:
Technical Details -
Picnic Bench [ST02]

Client:
Mid Sussex District Council

Scale:
as shown @ A2

Date:
09.06.23

Job No.:
23-741

Drawing No.:
741-352

ST02 PICNIC BENCH
SCALE 1:20 (TYPICAL DETAIL)

