



Front View

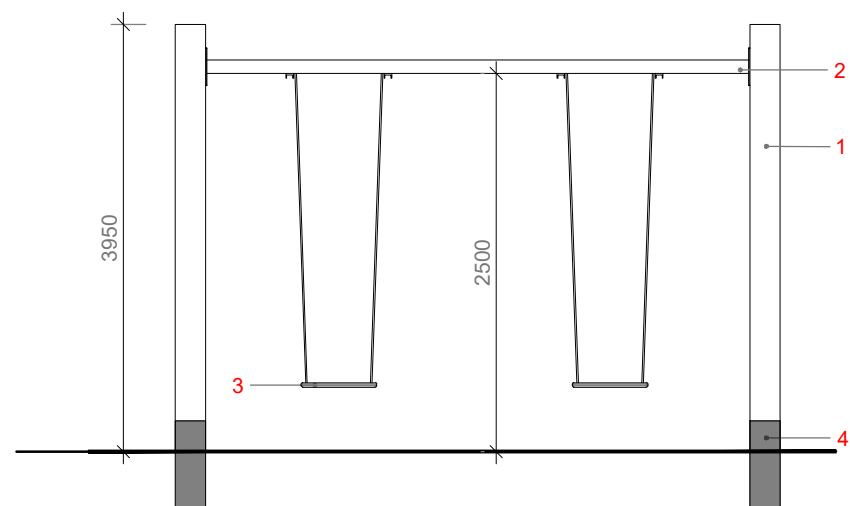

Side View

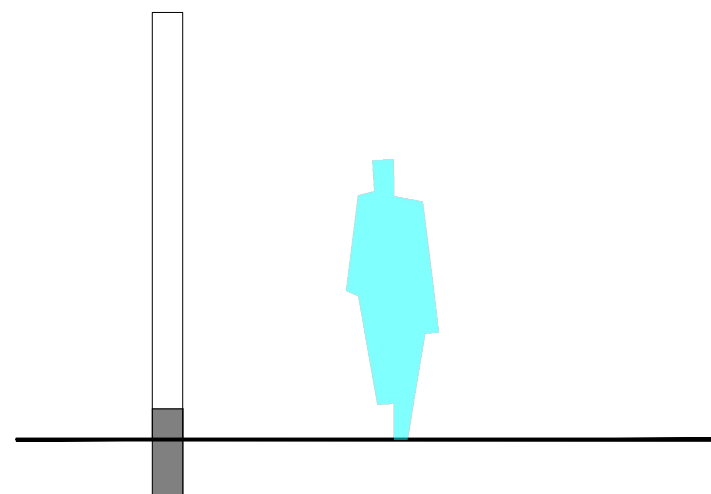

P-01 - Junior Swing

Supplier: Duncan & Grove or equal approved

Product: Swing No.5 STEEL FLAT

Product Code: SW.1.05SF

- 1 - Ekki uprights
- 2 - Galvanised steel cross beam
- 3 - Two flat swing seats on stainless steel fixings
- 4 - Stainless steel shoes set into concrete foundations below ground level to engineers detail

NOTE:


Area required: 8.2 x 3.5m

Critical Fall Height: 1.5m


Safety Surfacing: Tiger Mulch - 50mm (22m2)

Foundations: Approx 2No 850mm x 600mm x 600mm

Excavation Depth: 1000mm (Foundation design to be determined as part of contractors design portion)

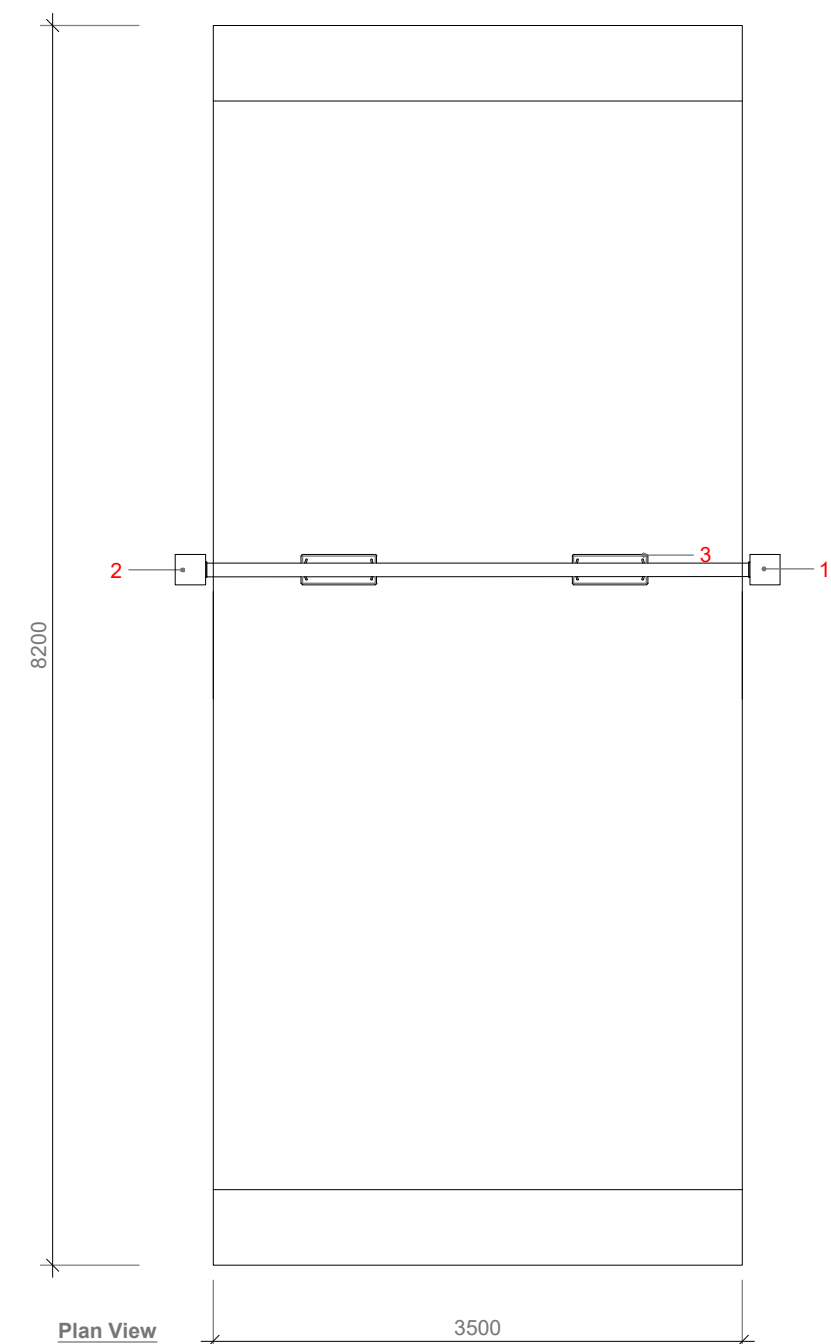

Scale 1:50

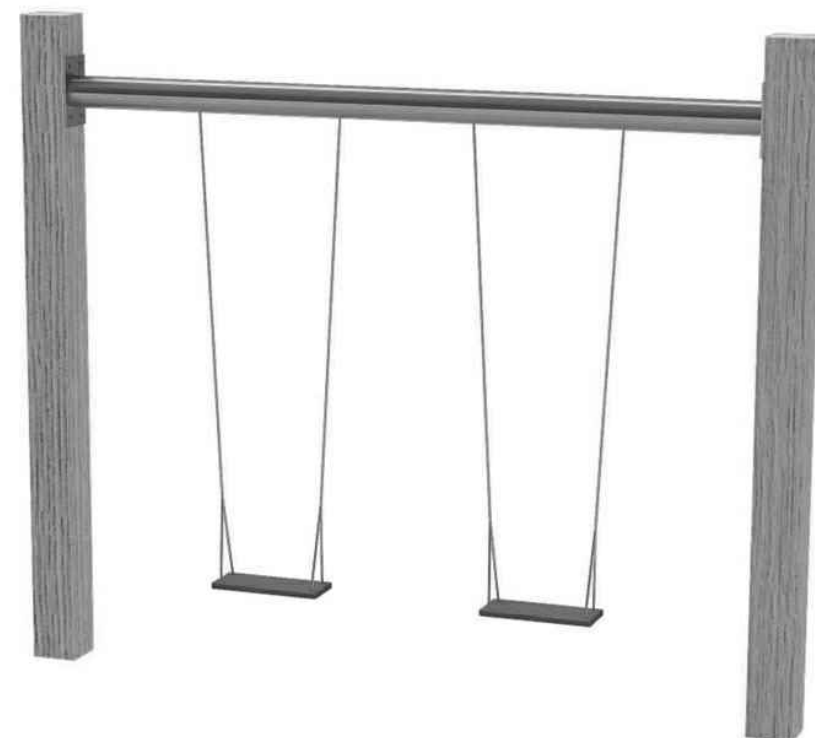

Product: Duncan & Grove Swing No.5 Steel Flat

Product Code: SW.1.05SF

NOTES

This drawing is Copyright and shall not be produced nor used for any other purpose without the written permission of the Landscape Architects.
Do not scale from this drawing.
The Contractor is responsible for checking all dimensions on site and report any discrepancies, errors or omissions to the Landscape Architects immediately.
The Contractor shall ensure that all goods, materials and workmanship conform with current British Agreement Certificates, British Standards and Building Regulations, and ensure that all works are executed in full compliance with all current Codes of Practice and Regulations in respect of Health & Safety.

[illegible]

Rev	Date	By	Description	Ckd
-----	------	----	-------------	-----



Drawing Status

For Planning



Project:
Victoria Park

Drawing Title: _____

Technical Details - Swing [P-01]

Client: _____

Mid Sussex District Council

Scale:	Job No.:
--------	----------

as shown @ A2	23-741
---------------	--------

Date:	Drawing No.:
-------	--------------