



Side View 1:50

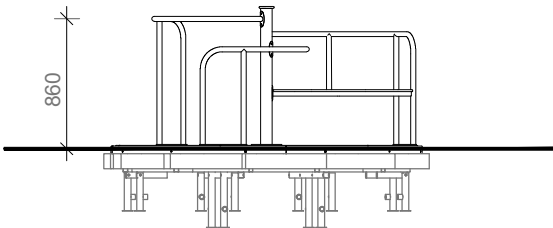

Side View 1:50

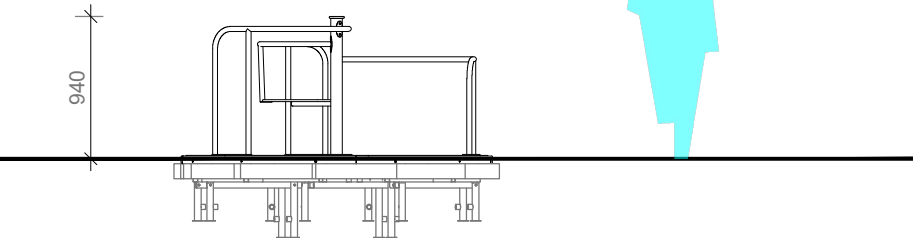

P-05 - Inclusive Carousel

Supplier: Playdale **or equal approved**
Product: Movers - The Inclusive Orbit
Product Code: CIORB(A) (standard product)

- 1 - Stainless steel circular platform
- 2 - Multi user seat
- 3 - Stainless steel hand bars
- 4 - Stainless steel central pole

Area required: 6.1m x 6.1m x 2.5m
Critical Fall Height: 1m
Safety Surfacing: Tiger Mulch - 40mm (~27m²)
Foundations: Approx 4No 500mm x 500mm x 450mm min and 4No 450mm min x 400mm x 400mm.
Excavation Depth: 650mm (Foundation design to be determined as part of contractors design portion)

NOTE : Contractor to allow for providing positive drainage connection to local soak away within 5m of carousel. Final location to be determined on site

NOTES

This drawing is Copyright and shall not be produced nor used for any other purpose without the written permission of the Landscape Architects.

Do not scale from this drawing.

The Contractor is responsible for checking all dimensions on site and report any discrepancies, errors or omissions to the Landscape Architects immediately.

The Contractor shall ensure that all goods, materials and workmanship conform with current British Agreement Certificates, British Standards and Building Regulations, and ensure that all works are executed in full compliance with all current Codes of Practice and Regulations in respect of Health & Safety.


Rev	Date	By	Description	Ckd
B	28-08-24	JP	Notes on soak away added	JP
A	29-05-24	MS	Notes added	JP



**ALLEN SCOTT
LANDSCAPE
ARCHITECTURE**

Drawing Status		N 4
For Planning		
Project: Victoria Park		
Drawing Title:		Technical Details - Carousel [P-05]
Client: Mid Sussex District Council		
Scale: as shown @ A3	Job No.: 23-741	
Date: 09.03.23	Drawing No.: 741-366	

Carousel Plan 1: 50

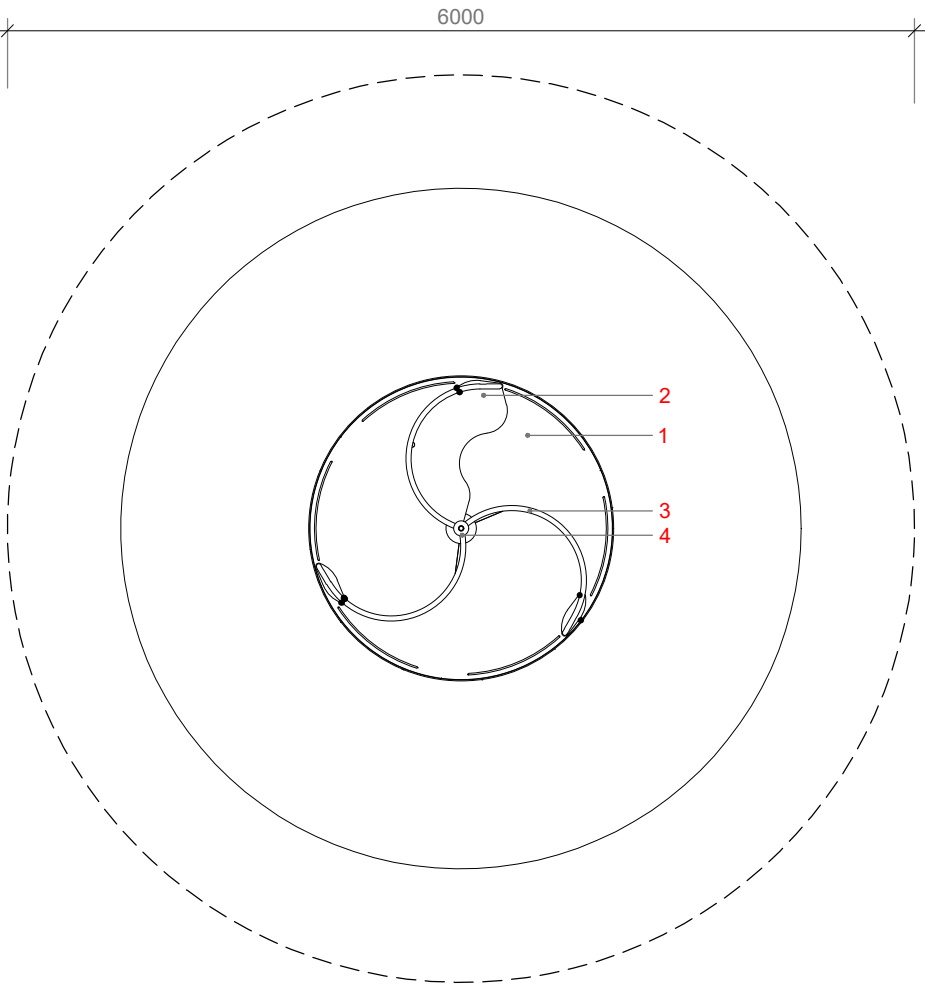

Product: Playdale, Movers - The Inclusive Orbit
Product Code: CIORB(A)