

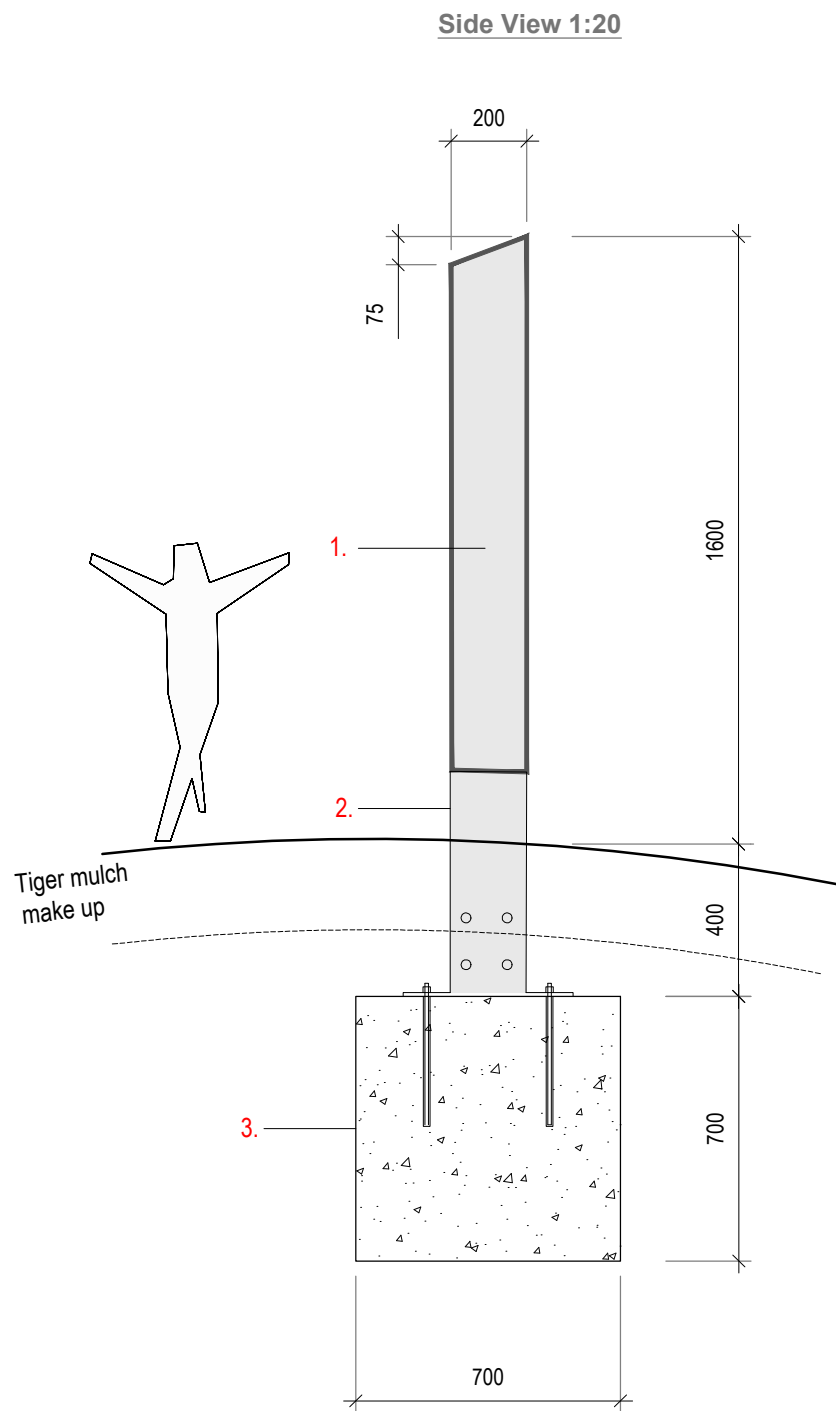


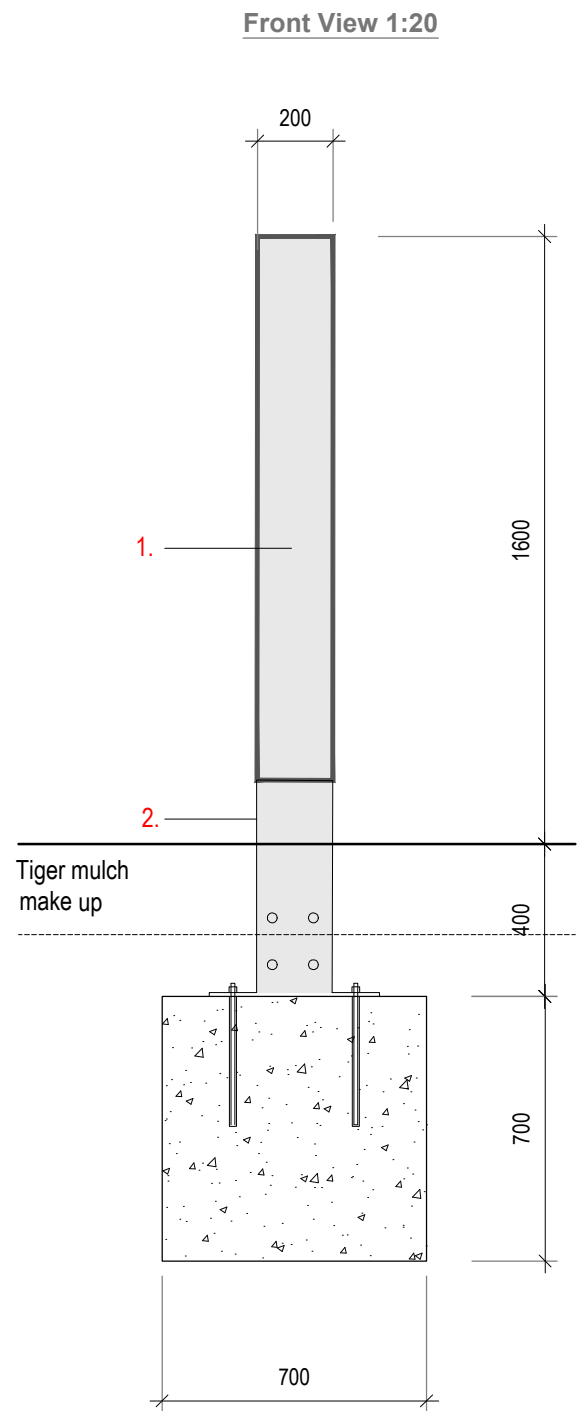

Post Example

P-10 - Posts

Note : Timber posts in metal shoe to play specialists detail. Foundation to engineers detail

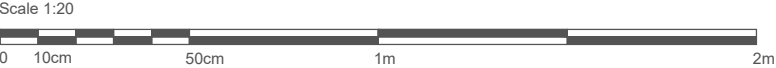

1. 200 x 200mm Ekki posts or equal approved external grade D30 planed and sanded with rounded corners
2. Stainless steel shoe (to play suppliers detail)
3. Foundations 700mm x 700mm x 700mm set a minimum 1000mm into the ground (to engineers detail).

NOTES

This drawing is Copyright and shall not be produced nor used for any other purpose without the written permission of the Landscape Architects.

Do not scale from this drawing.

The Contractor is responsible for checking all dimensions on site and report any discrepancies, errors or omissions to the Landscape Architects immediately.

The Contractor shall ensure that all goods, materials and workmanship conform with current British Agreement Certificates, British Standards and Building Regulations, and ensure that all works are executed in full compliance with all current Codes of Practice and Regulations in respect of Health & Safety.

Rev	Date	By	Description	Ckd
A	31.05.24	MS	Notes amended	MS



Drawing Status		For Planning	
Project:		Victoria Park	
Drawing Title:		Technical Details - Posts [P-10]	
Client:		Mid Sussex District Council	
Scale:	as shown @ A3	Job No.:	23-741
Date:	09.03.23	Drawing No.:	741-369