


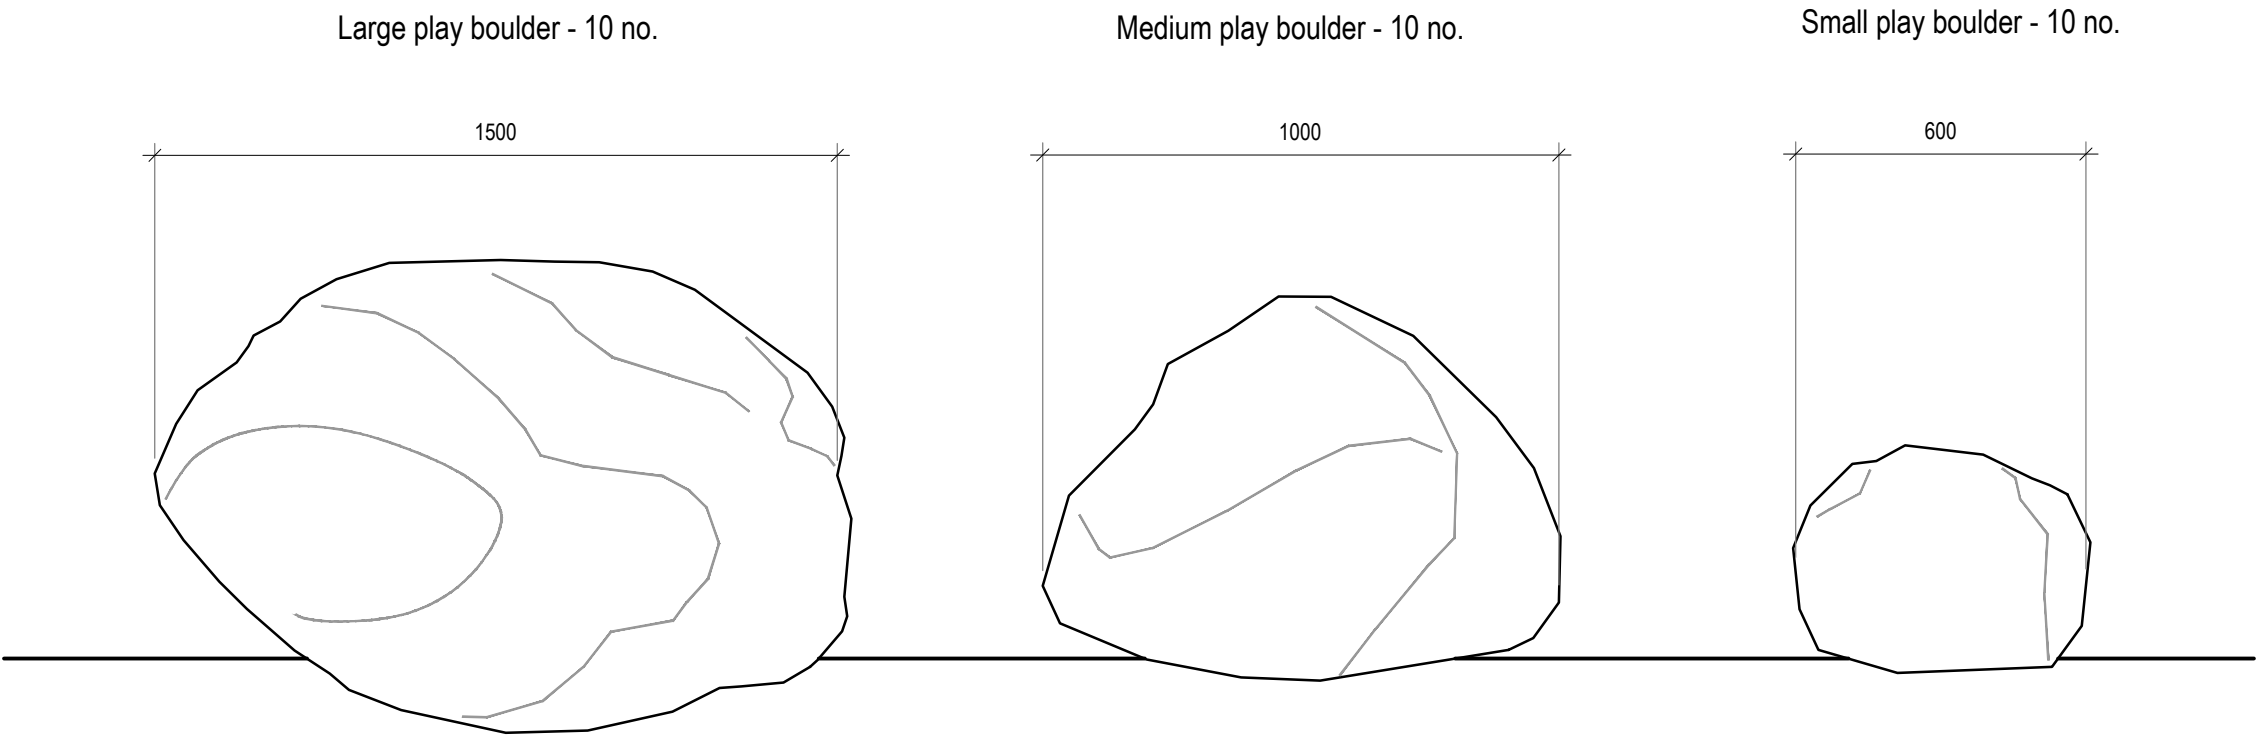


Stone Play Boulders 1:20
(TYPICAL DETAIL)

Stone Play Boulders

Contractors design Portion: Design development and technical details by contractor, including ROSPA inspections. General positions shown on GAs but exact placement to be agreed on site with landscape architect.

CED Stone Glacial Play Boulders to Landscape Architects approval (contractor to provide photos) sizes vary 600mm -1.5m. Locations to be agreed on site with landscape architect. To be set in concrete foundations.

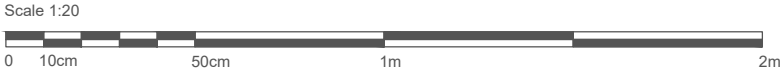

NOTES

This drawing is Copyright and shall not be produced nor used for any other purpose without the written permission of the Landscape Architects.

Do not scale from this drawing.

The Contractor is responsible for checking all dimensions on site and report any discrepancies, errors or omissions to the Landscape Architects immediately.

The Contractor shall ensure that all goods, materials and workmanship conform with current British Agreement Certificates, British Standards and Building Regulations, and ensure that all works are executed in full compliance with all current Codes of Practice and Regulations in respect of Health & Safety.

Rev	Date	By	Description	Ckd
-----	------	----	-------------	-----



Drawing Status		For Planning		N	
Project:		Victoria Park			
Drawing Title:		Technical Details - Play Boulders			
Client:		Mid Sussex District Council			
Scale:	as shown @ A3	Job No.:	23-741		
Date:	09.03.23	Drawing No.:	741-370		