




Section A-A

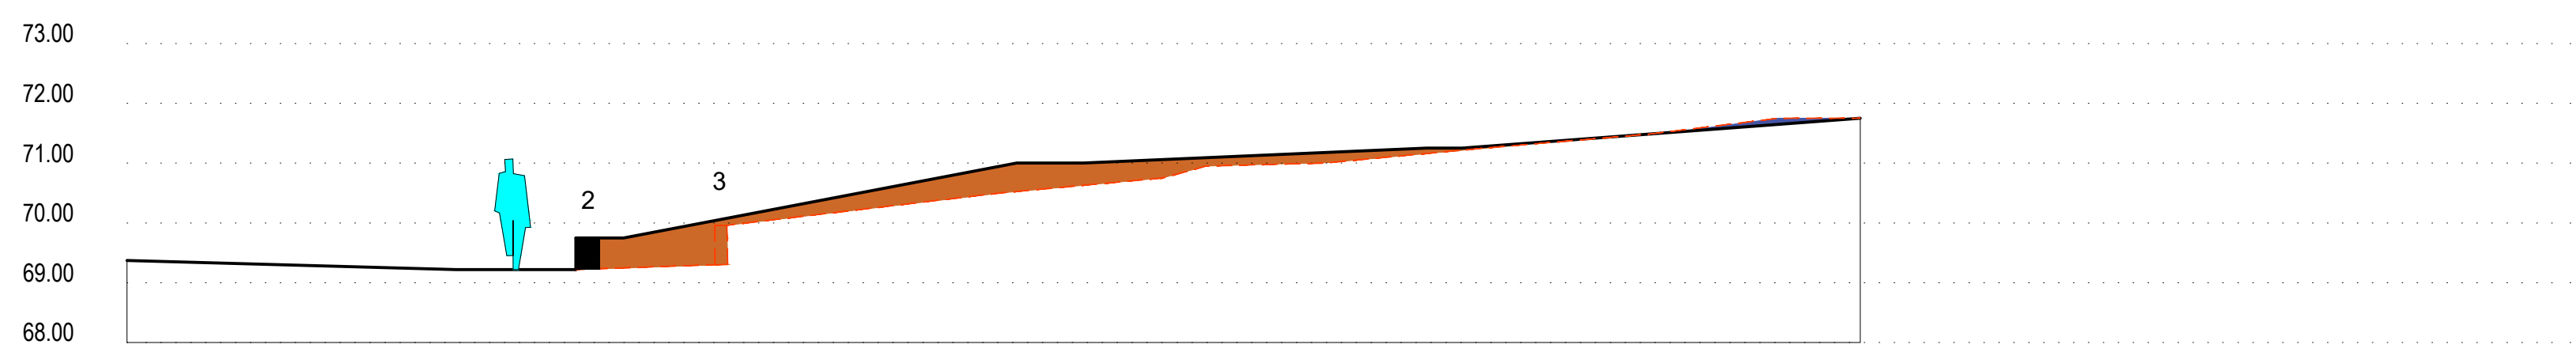


Section B-B

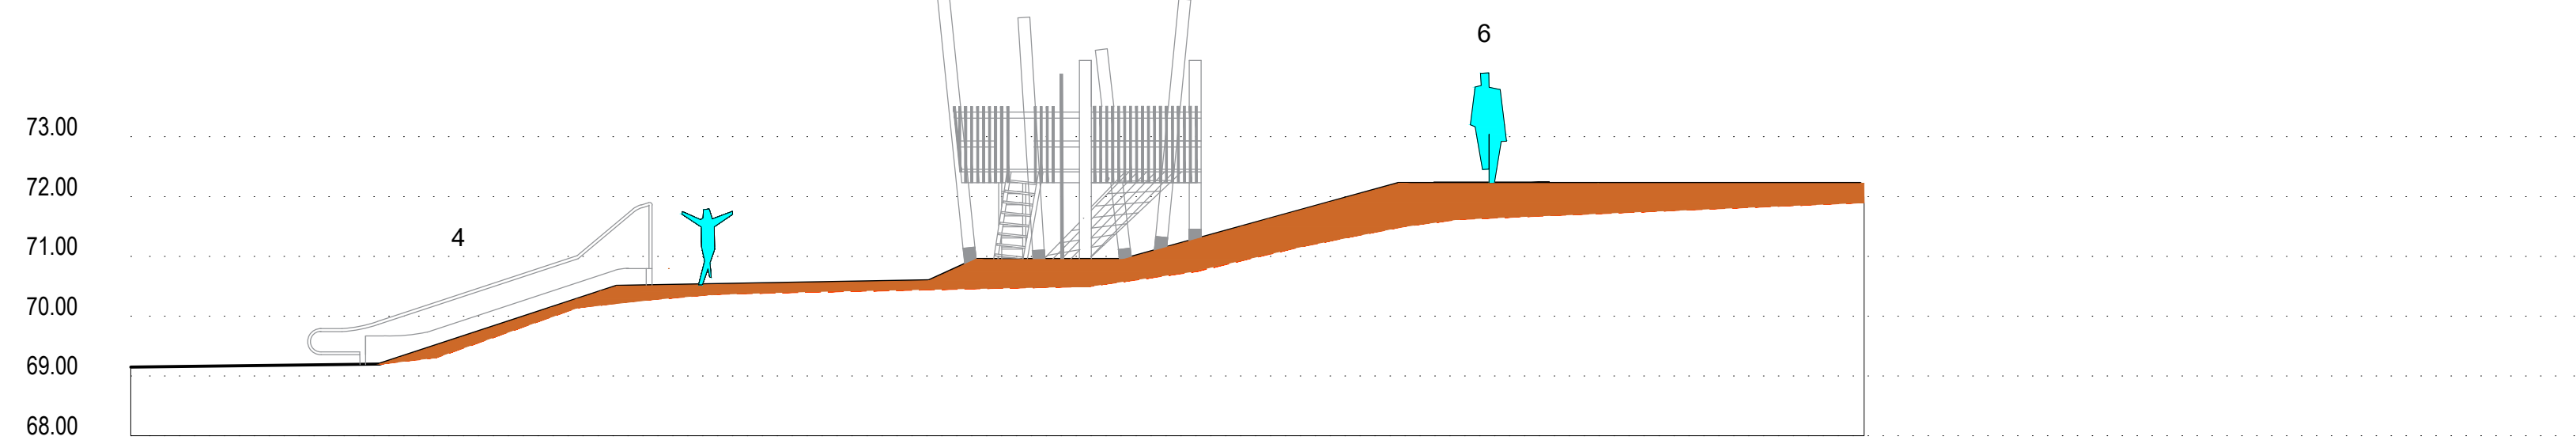

Section C-C

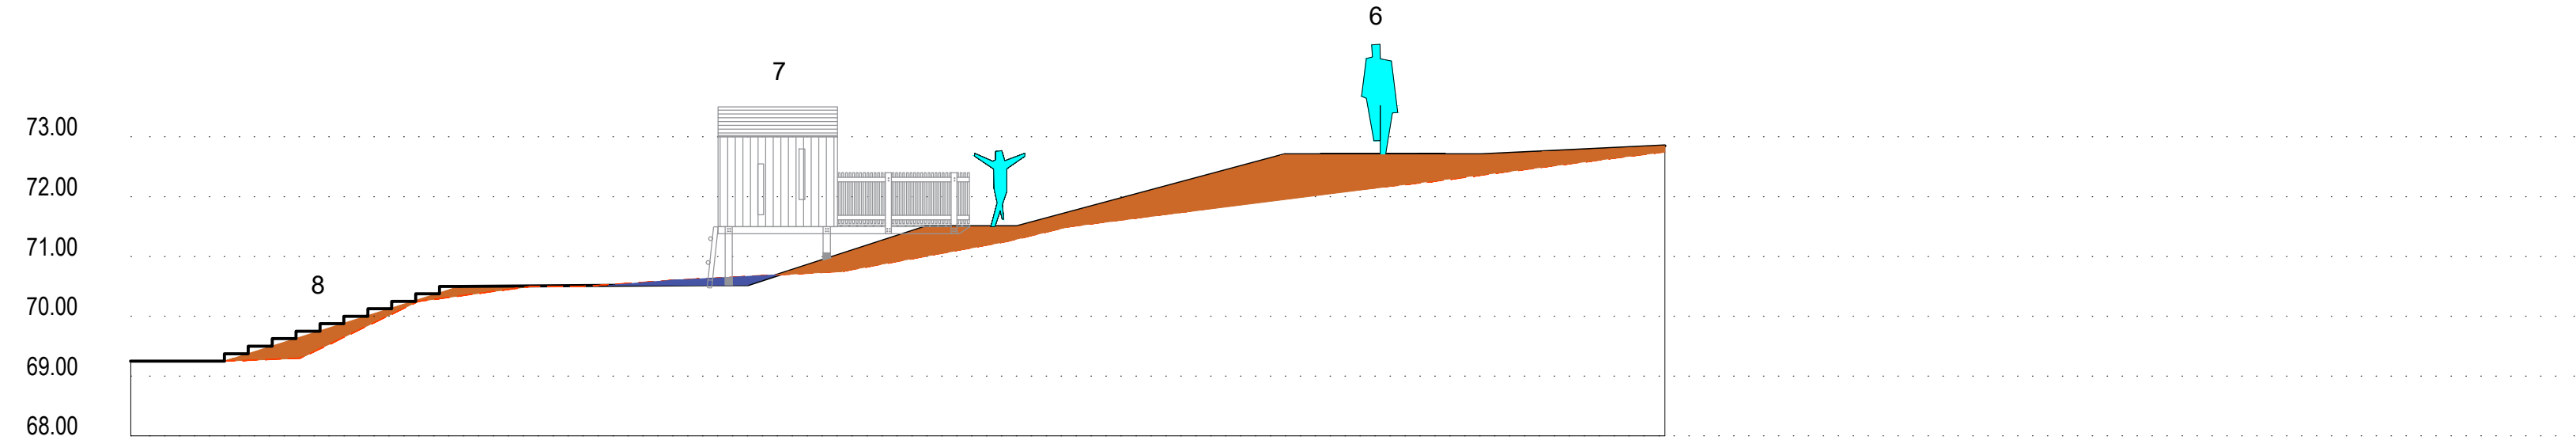

Section D-D

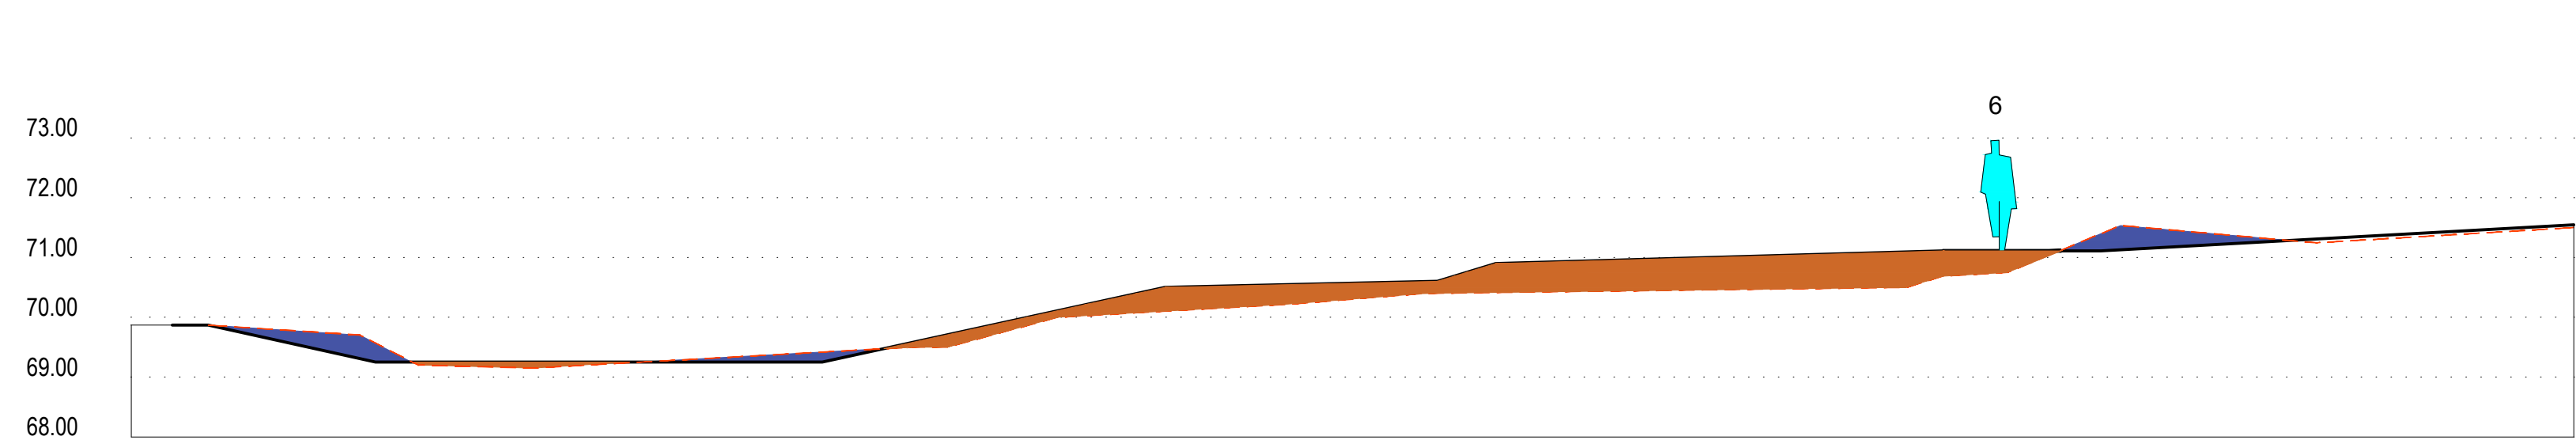

Section E-E

LEGEND


Existing ground line

Proposed ground line

Proposed fill

Proposed cut

- 1. Proposed swings. Final numbers of cradle seats, flat seats and inclusive seats T.B.C.
- 2. Proposed seating wall
- 3. Existing brick wall removed
- 4. Proposed wide slide
- 5. Proposed inclusive play deck. Elevation shown indicatively.
- 6. Proposed path
- 7. Proposed play hut
- 8. Proposed steps to play bank

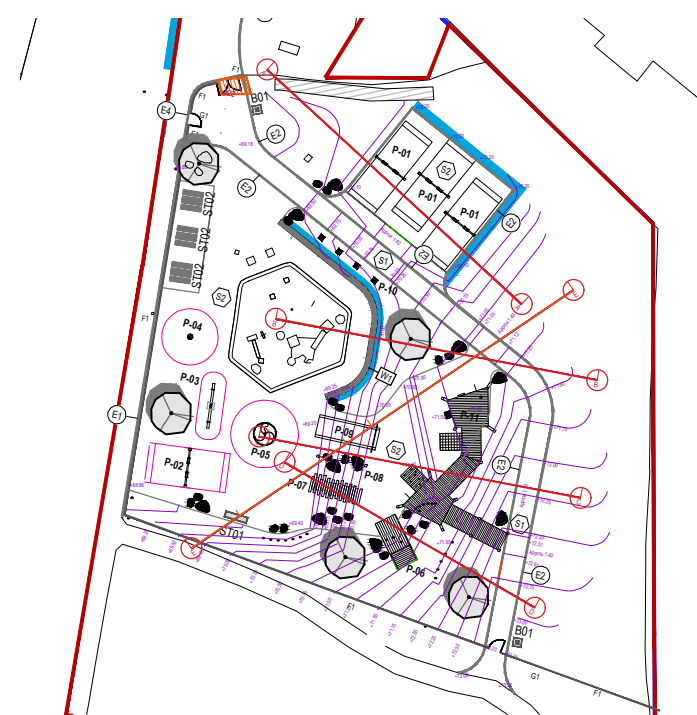

NOTES

This drawing is Copyright and shall not be produced nor used for any other purpose without the written permission of the Landscape Architects.

Do not scale from this drawing.

The Contractor is responsible for checking all dimensions on site and report any discrepancies, errors or omissions to the Landscape Architects immediately.

The Contractor shall ensure that all goods, materials and workmanship conform with current British Agreement Certificates, British Standards and Building Regulations, and ensure that all works are executed in full compliance with all current Codes of Practice and Regulations in respect of Health & Safety.

Rev	Date	By	Description	Ckd
-----	------	----	-------------	-----



Drawing Status

For Planning

Project:

Victoria Park

Drawing Title:

Typical Sections

Client:

Mid Sussex District Council

Scale:

1: 100 @ A2

Date:

26.03.23

Job No.:

23-741

Drawing No.:

741-452

