


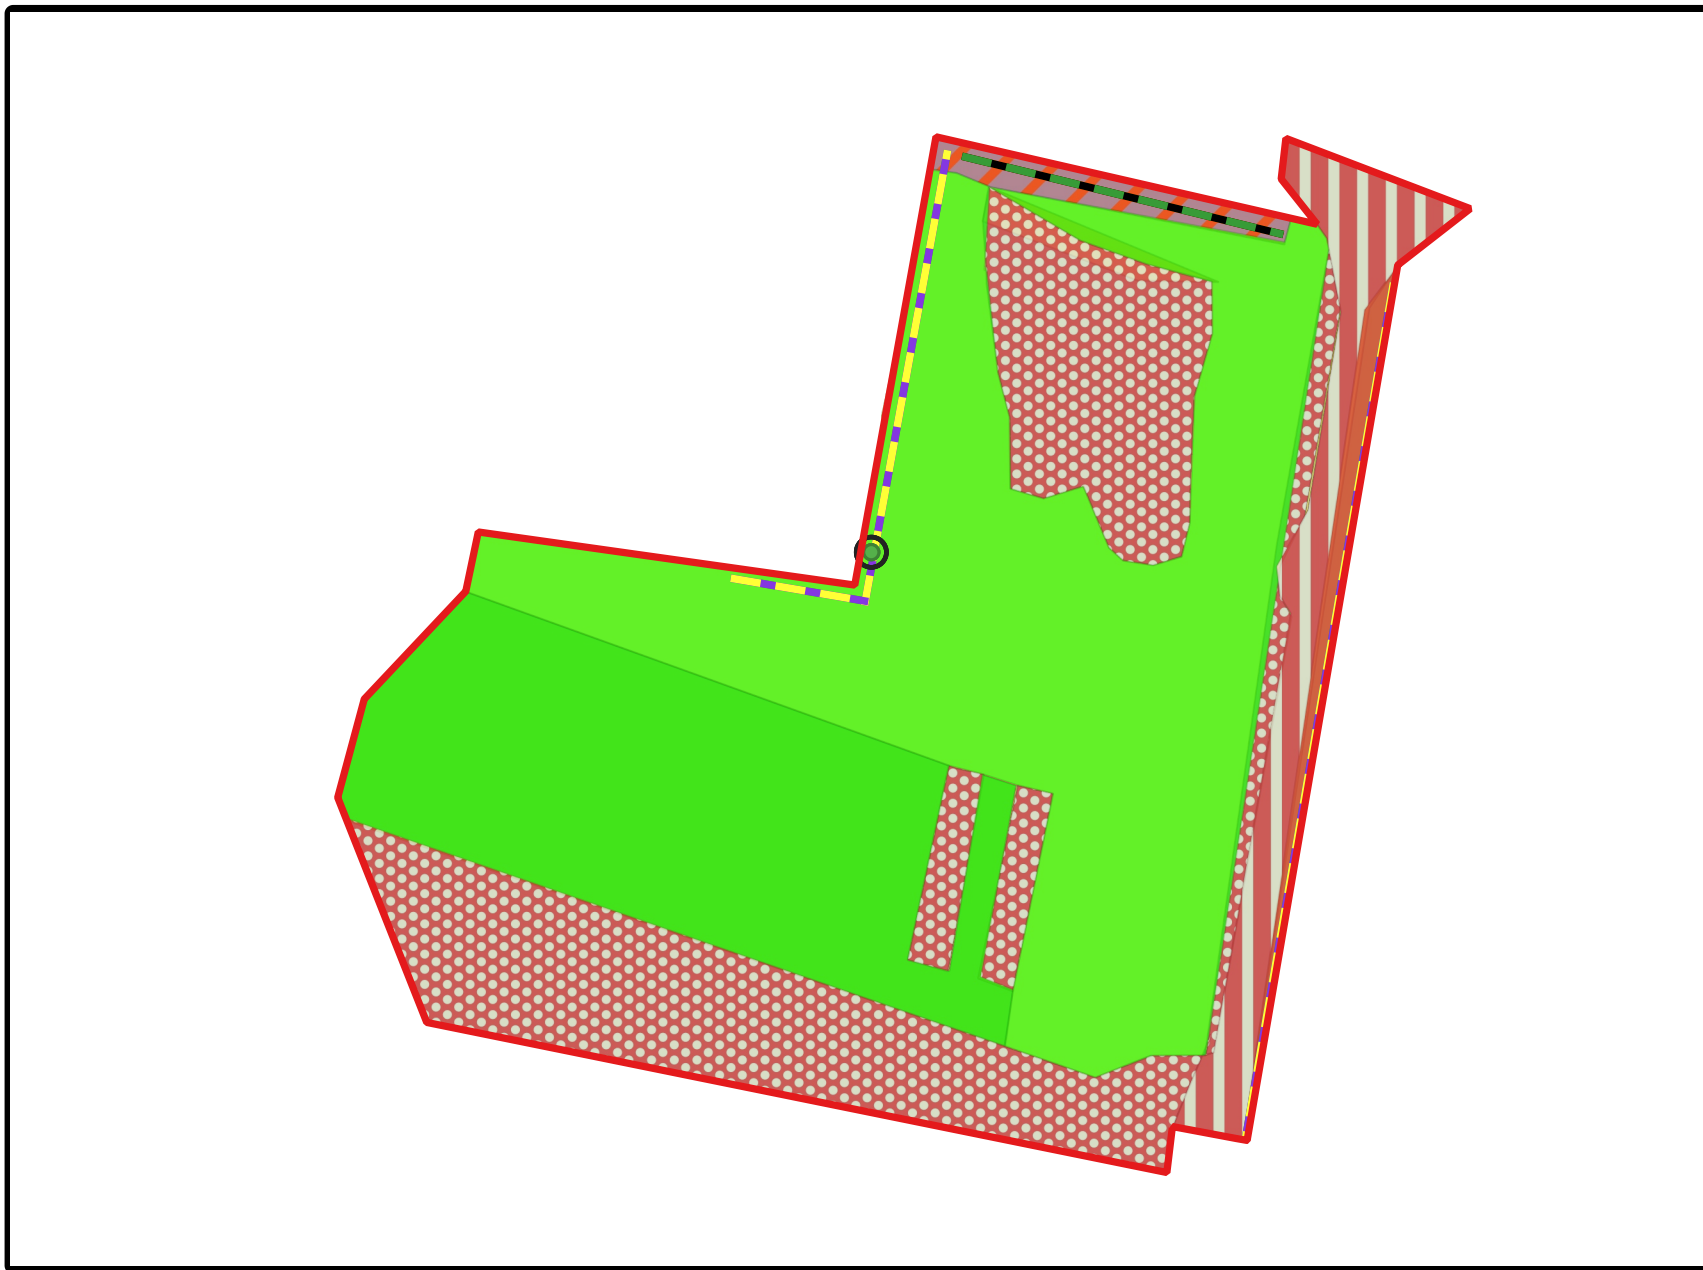

Legend

-  Red Line Boundary
-  Existing Tree
-  Line of trees
-  Native hedgerow
-  Artificial unvegetated, unsealed surface
-  Developed land; sealed surface
-  Mixed scrub
-  Modified grassland
-  Bare ground



The Old Bank, 34 South Street, Tarring, Worthing, West Sussex, BN14 7JH
T: 01903 216033 E: office@lizardlandscape.co.uk W: lizardlandscape.co.uk

Client

Gatehouse Hub Ltd.

Project Title & Location

Gatehouse Hub, Neaves Park, Goddards Green

Drawn by	Approved by	Rev	Date
FB	WM	00	08/10/2024

Figure No. 01 - Pre-Development Site Habitat Plan

