


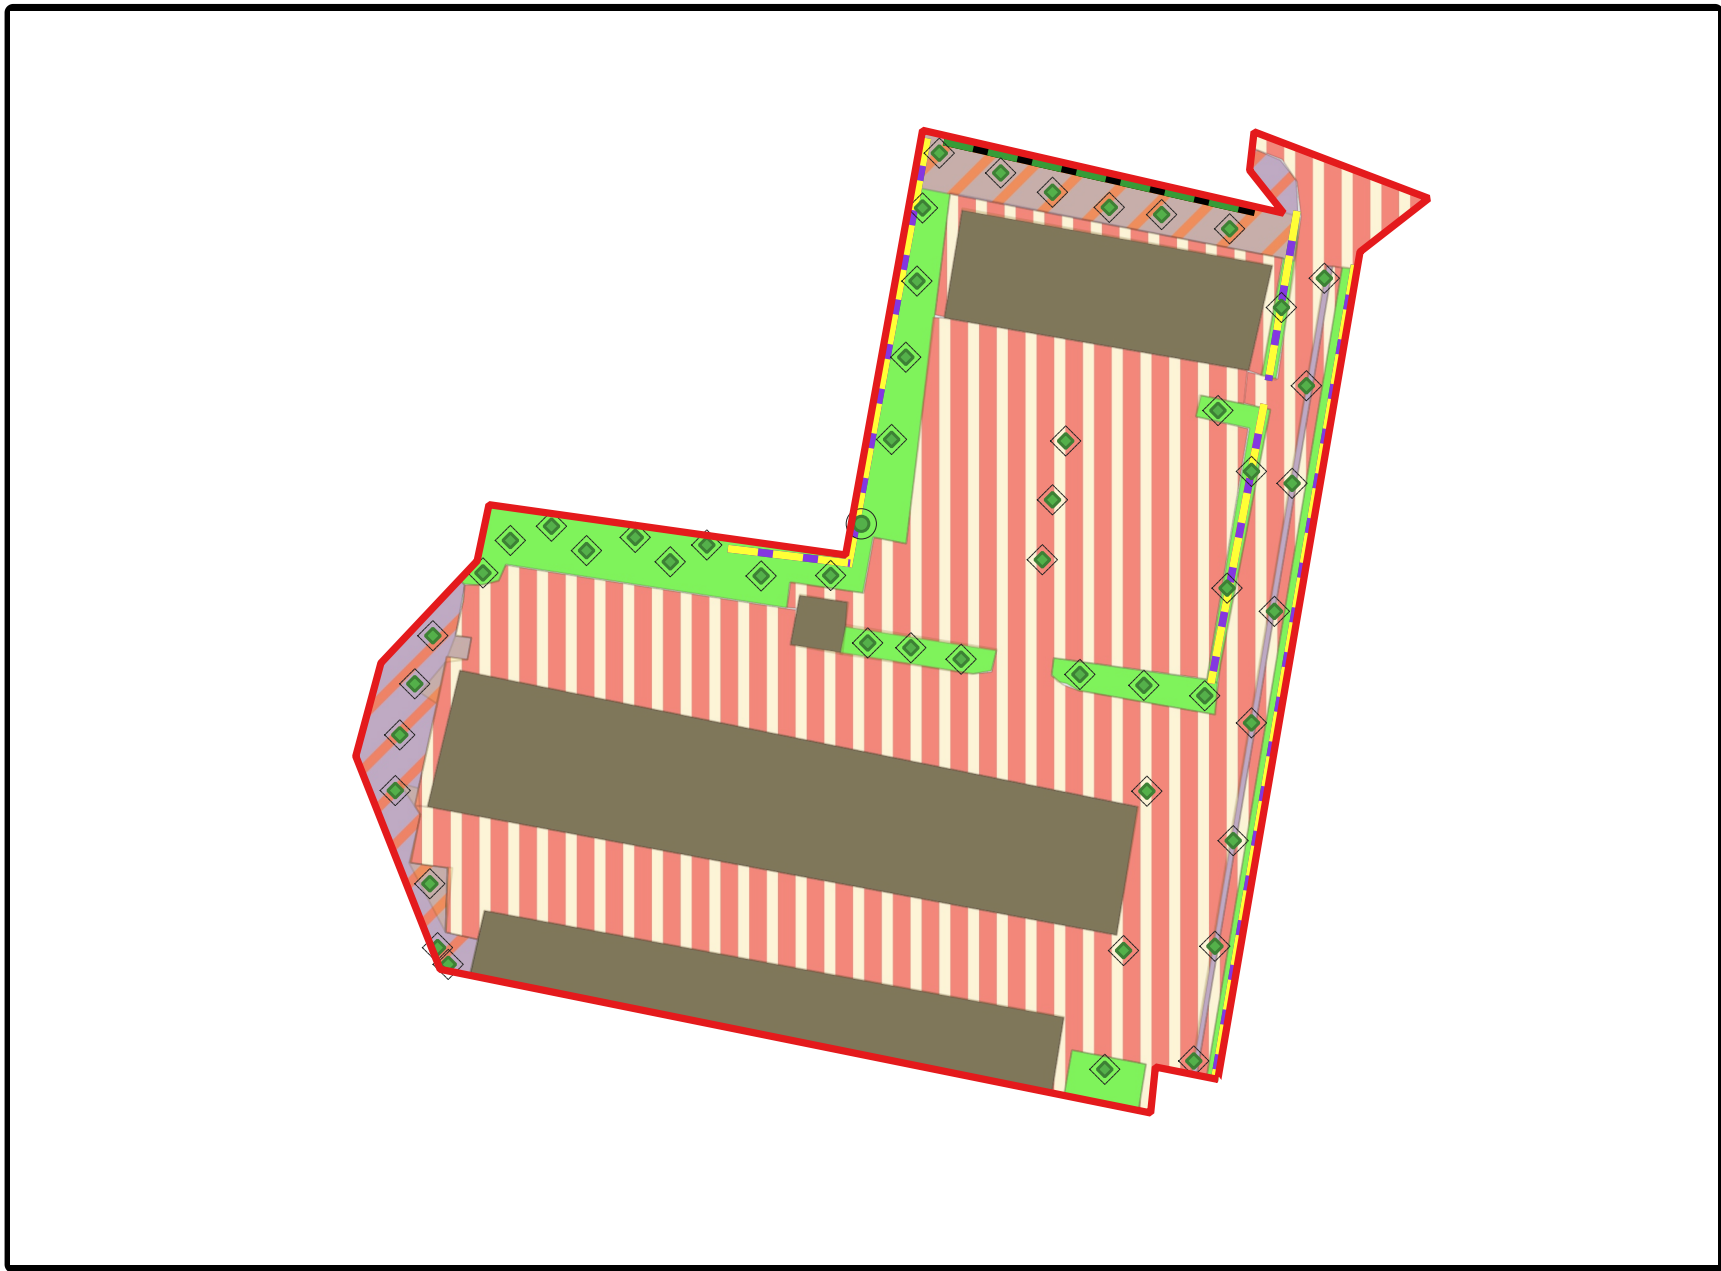

- Legend
- Red Line Boundary
 - Existing Tree
 - Proposed Tree
 - Line of trees
 - Native hedgerow
 - Developed land; sealed surface
 - Introduced shrub
 - Mixed scrub
 - Modified grassland
 - Proposed Buildings



LIZARD
Landscape Design and Ecology

The Old Bank, 34 South Street, Tarring, Worthing, West Sussex, BN14 7JH
T: 01903 216033 E: office@lizardlandscape.co.uk W: lizardlandscape.co.uk

Client
Gatehouse Hub Ltd.

Project Title & Location
Gatehouse Hub, Neaves Park, Goddards Green

Drawn by	Approved by	Rev	Date
FB	WM	00	08/10/2024