


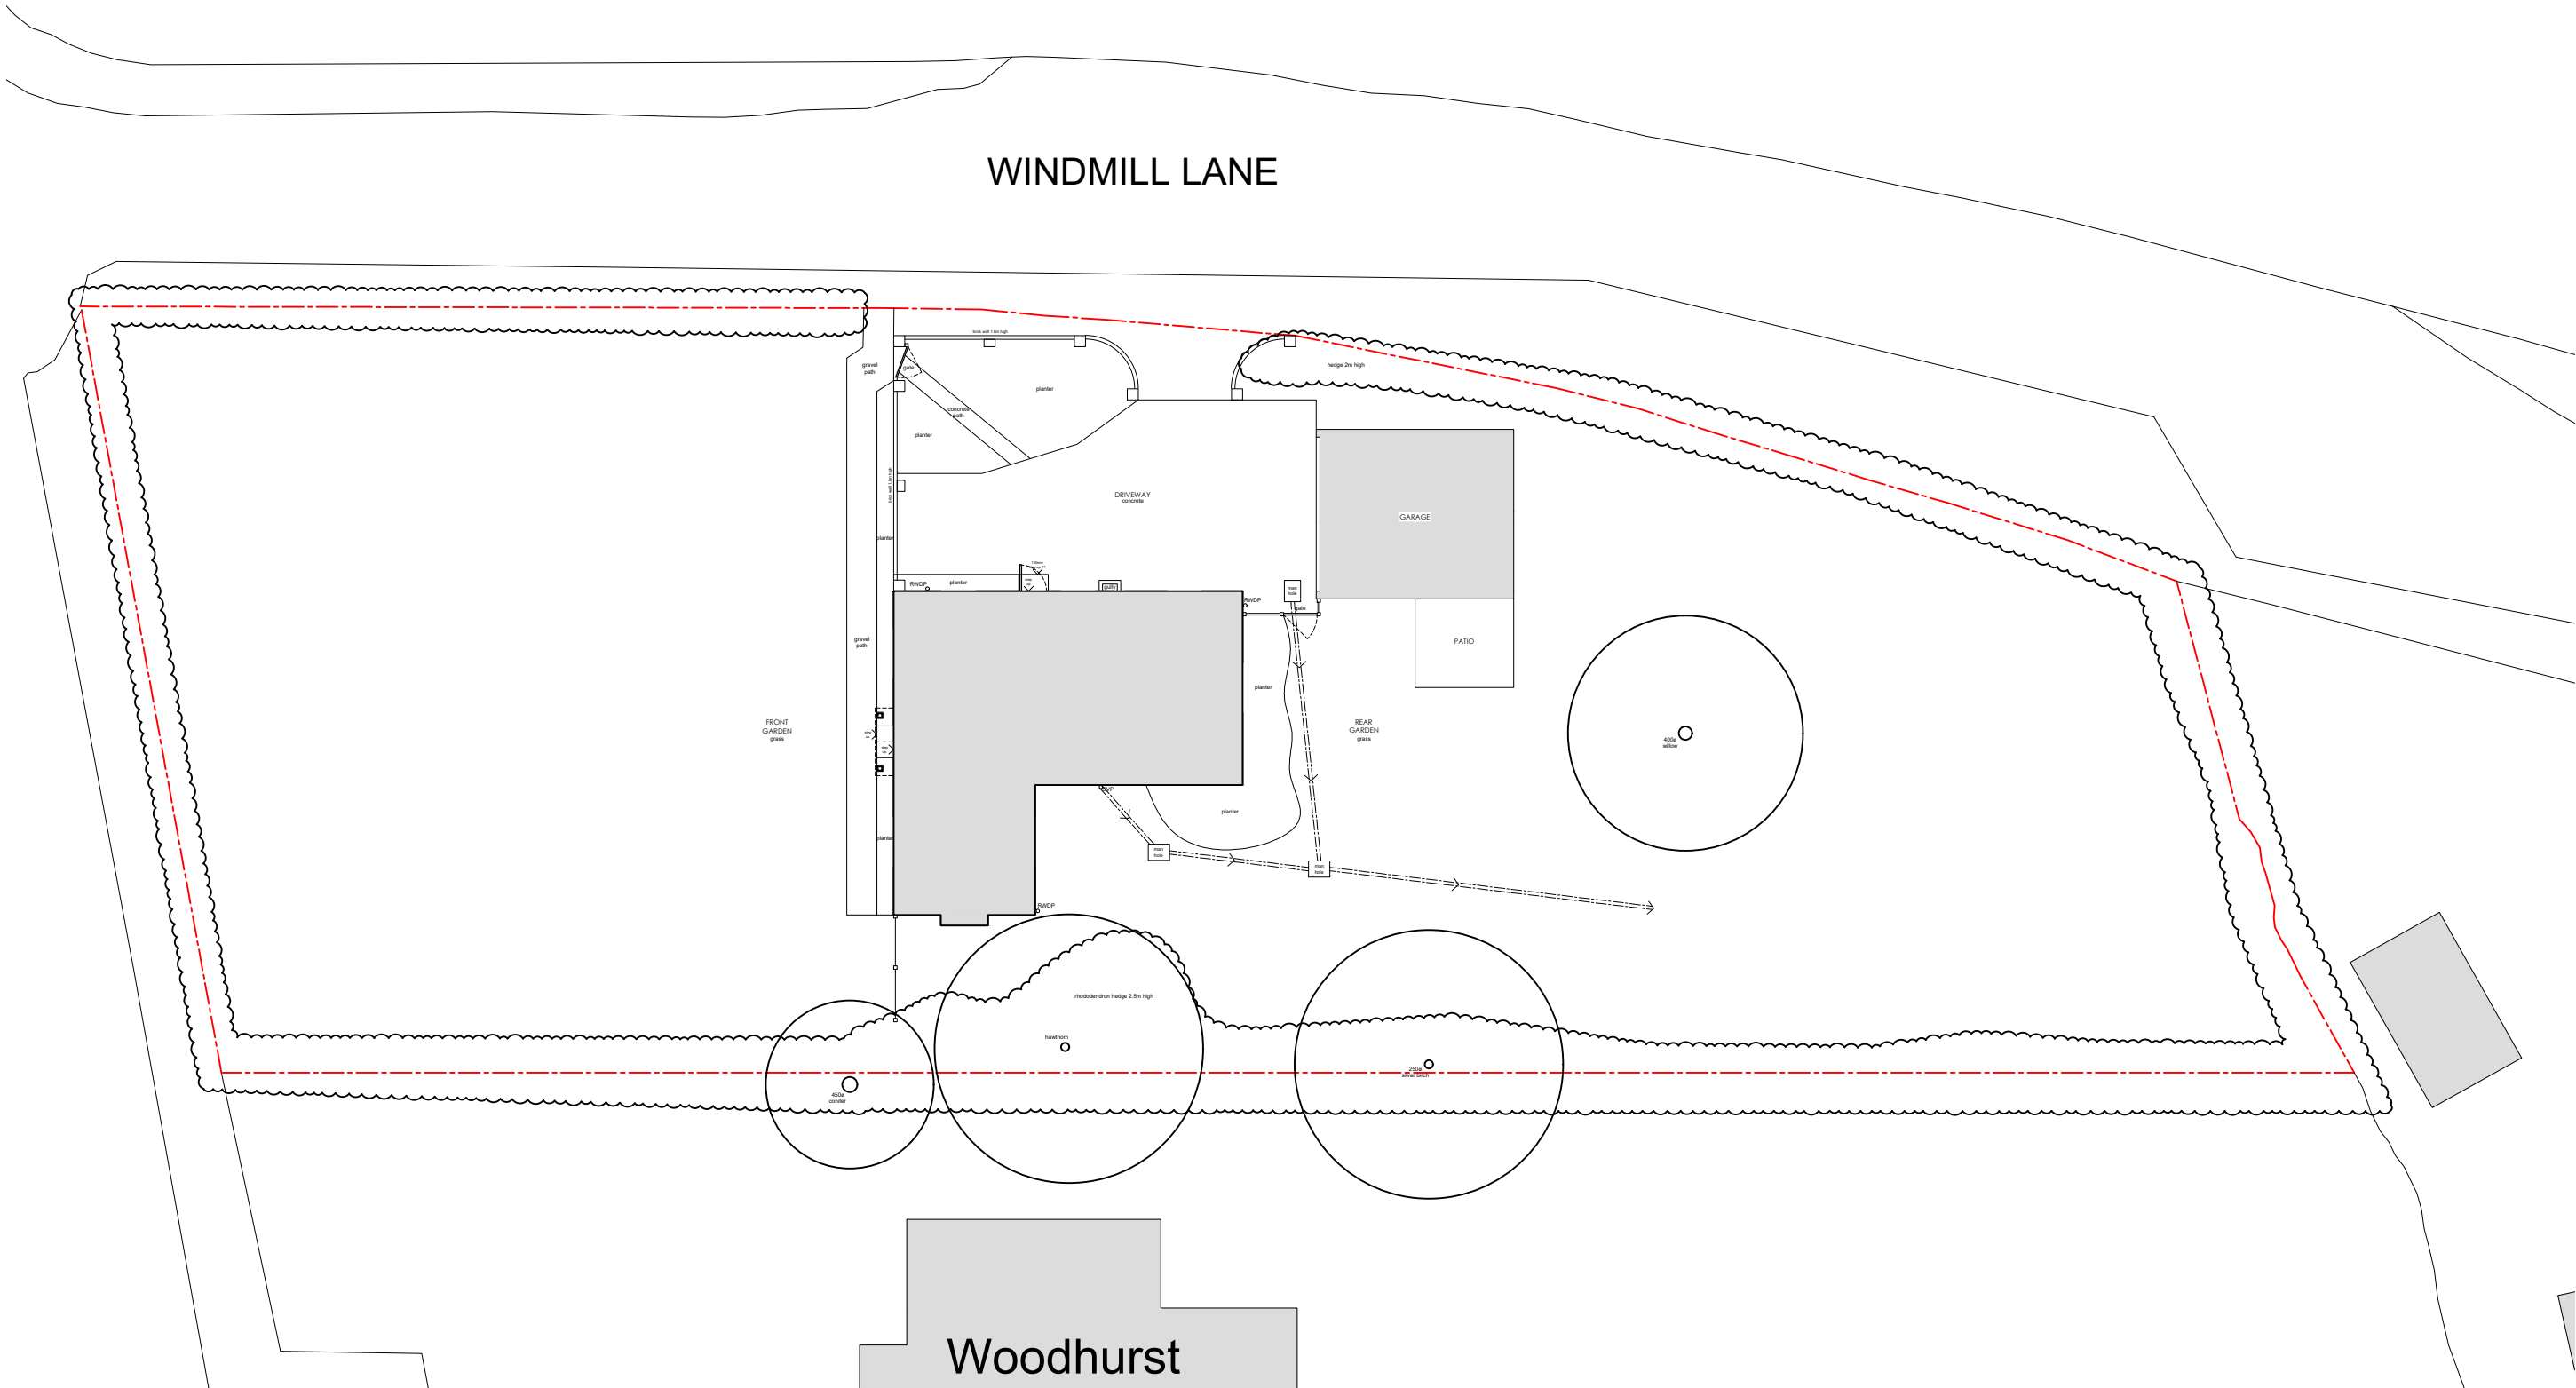

1 EXISTING SITE BLOCK PLAN
SCALE 1:200

0 5m 10m



EXISTING

REVISIONS

STATUS		PROJECT	
EXISTING		THE RED HOUSE, WINDMILL LANE	
		TITLE	
		EXISTING SITE BLOCK PLAN	
SCALE	DATE	DRAWING NUMBER	REV
1:200	2025.08.11	001	*

VICTORIA MUSTARD ARCHITECT
135 Crawley Down Road, Felbridge, East Grinstead RH19 2PS
Mob 07779 245 093 vicki@victoriarmustardarchitects.com