


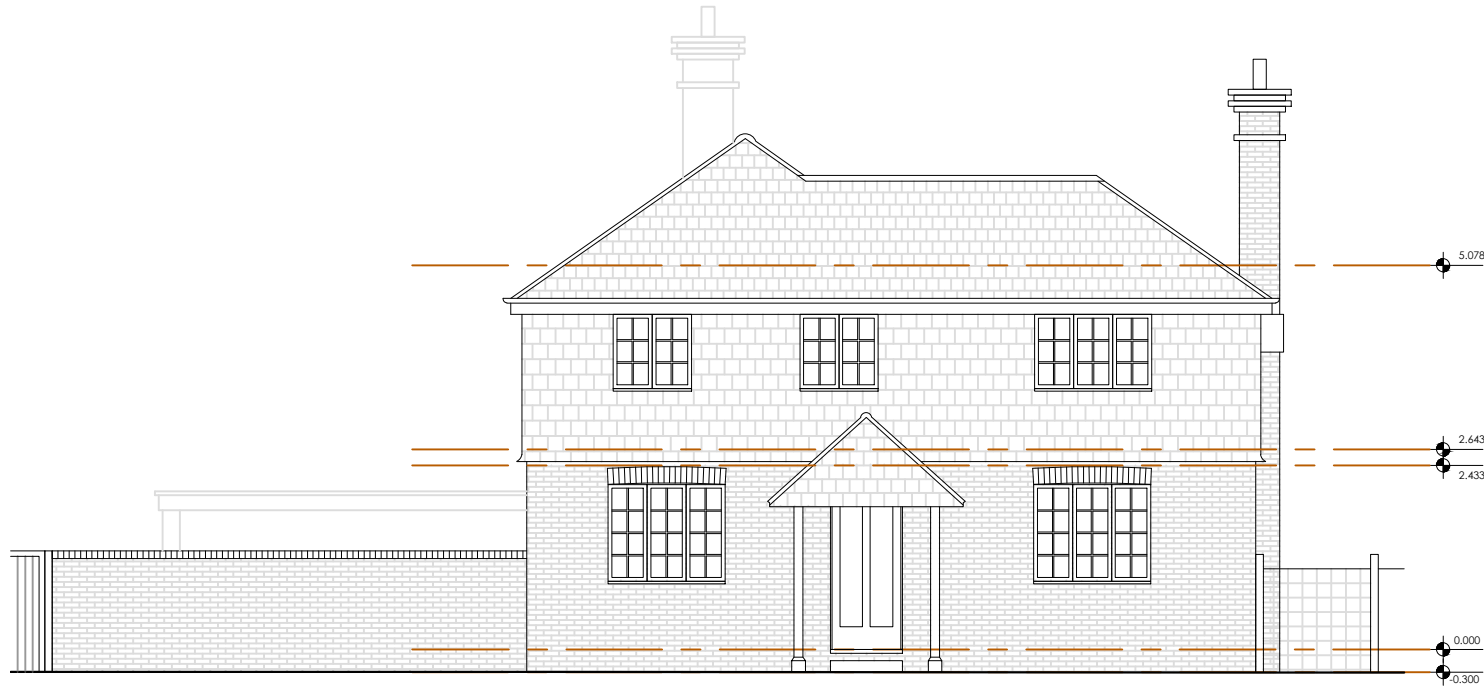

1

EXISTING FRONT SW ELEVATION
SCALE 1:100




2

EXISTING SIDE NW ELEVATION
SCALE 1:100



3

EXISTING REAR NE ELEVATION
SCALE 1:100

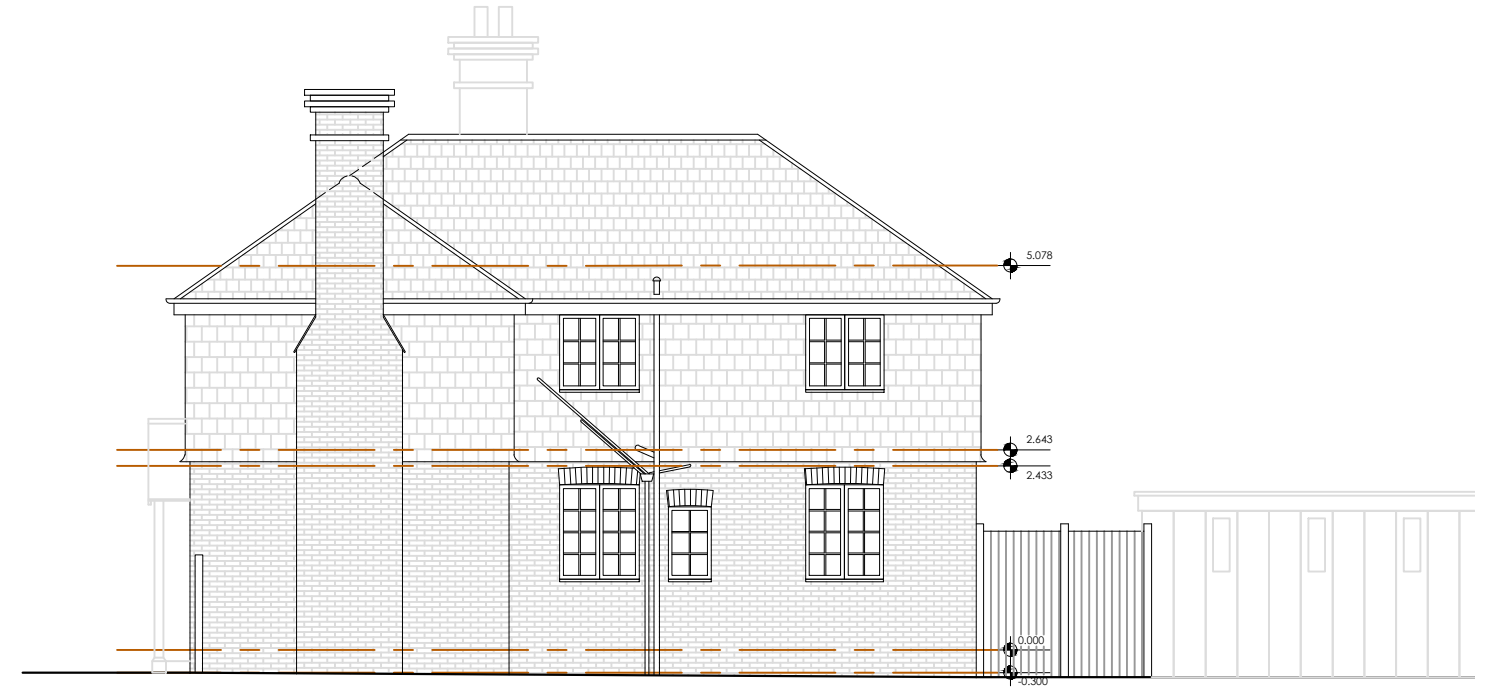

4

EXISTING SIDE SE ELEVATION
SCALE 1:100



REVISIONS

* *

STATUS
EXISTING

PROJECT
THE RED HOUSE, WINDMILL LANE

TITLE
EXISTING ELEVATIONS

SCALE 1:100 DATE 2025.08.11 DRAWING NUMBER 004 REV *

VICTORIA MUSTARD ARCHITECT

135 Crawley Down Road, Felbridge, East Grinstead RH19 2PS
Mob 07779 245 093 vicki@victoriarmustardarchitects.com