




1

PROPOSED FRONT SW ELEVATION
SCALE 1:100

Existing windows retained generally

Small window removed.

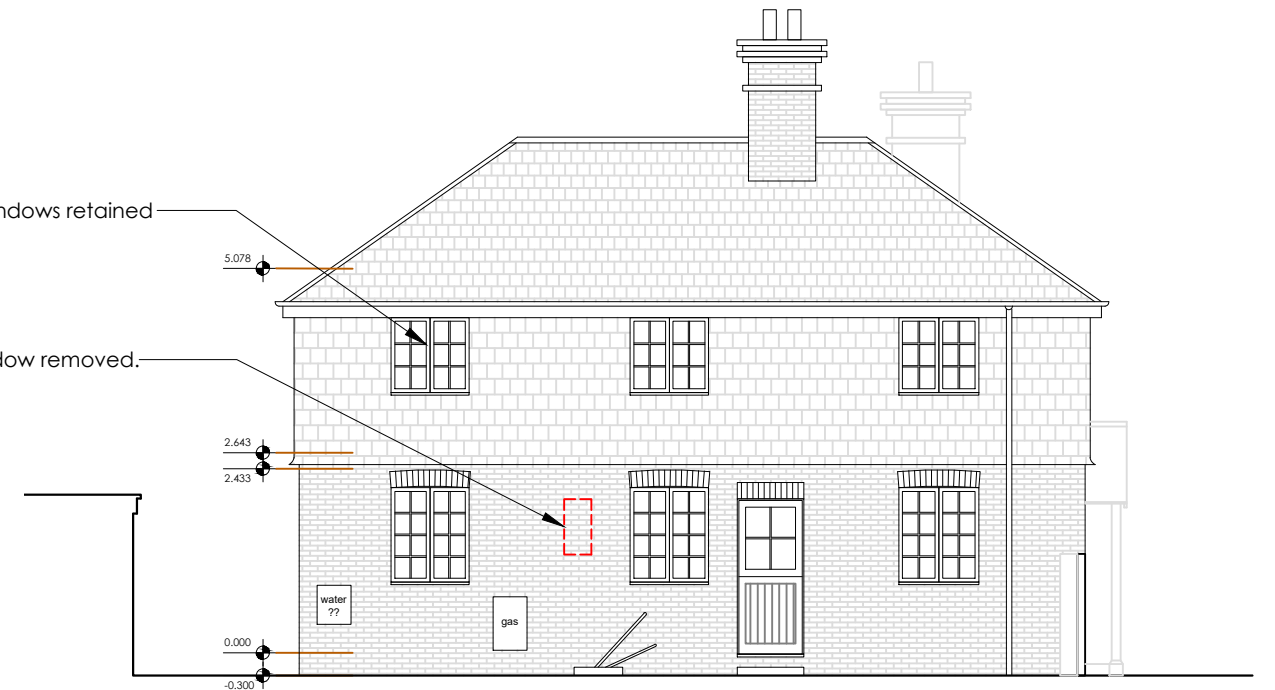


2

PROPOSED SIDE NW ELEVATION
SCALE 1:100



3

PROPOSED REAR NE ELEVATION
SCALE 1:100

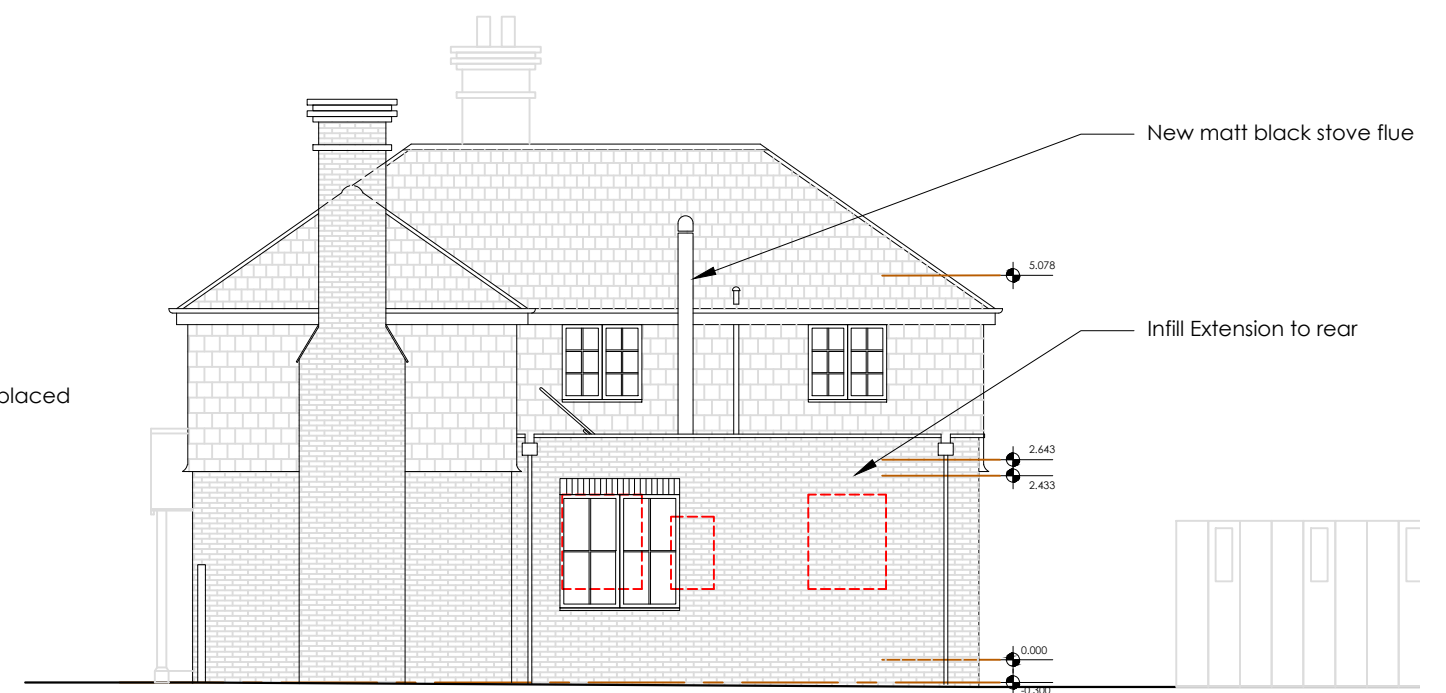

4

PROPOSED SIDE SE ELEVATION
SCALE 1:100



REVISIONS

* *

STATUS		PROJECT	
PROPOSED		THE RED HOUSE, WINDMILL LANE	
		TITLE	
		PROPOSED ELEVATIONS	
SCALE	DATE	DRAWING NUMBER	REV
1:100	2025.08.11	203	*

VICTORIA MUSTARD ARCHITECT

135 Crawley Down Road, Felbridge, East Grinstead RH19 2PS
Mob 07779 245 093 vicki@victoriarmustardarchitects.com