




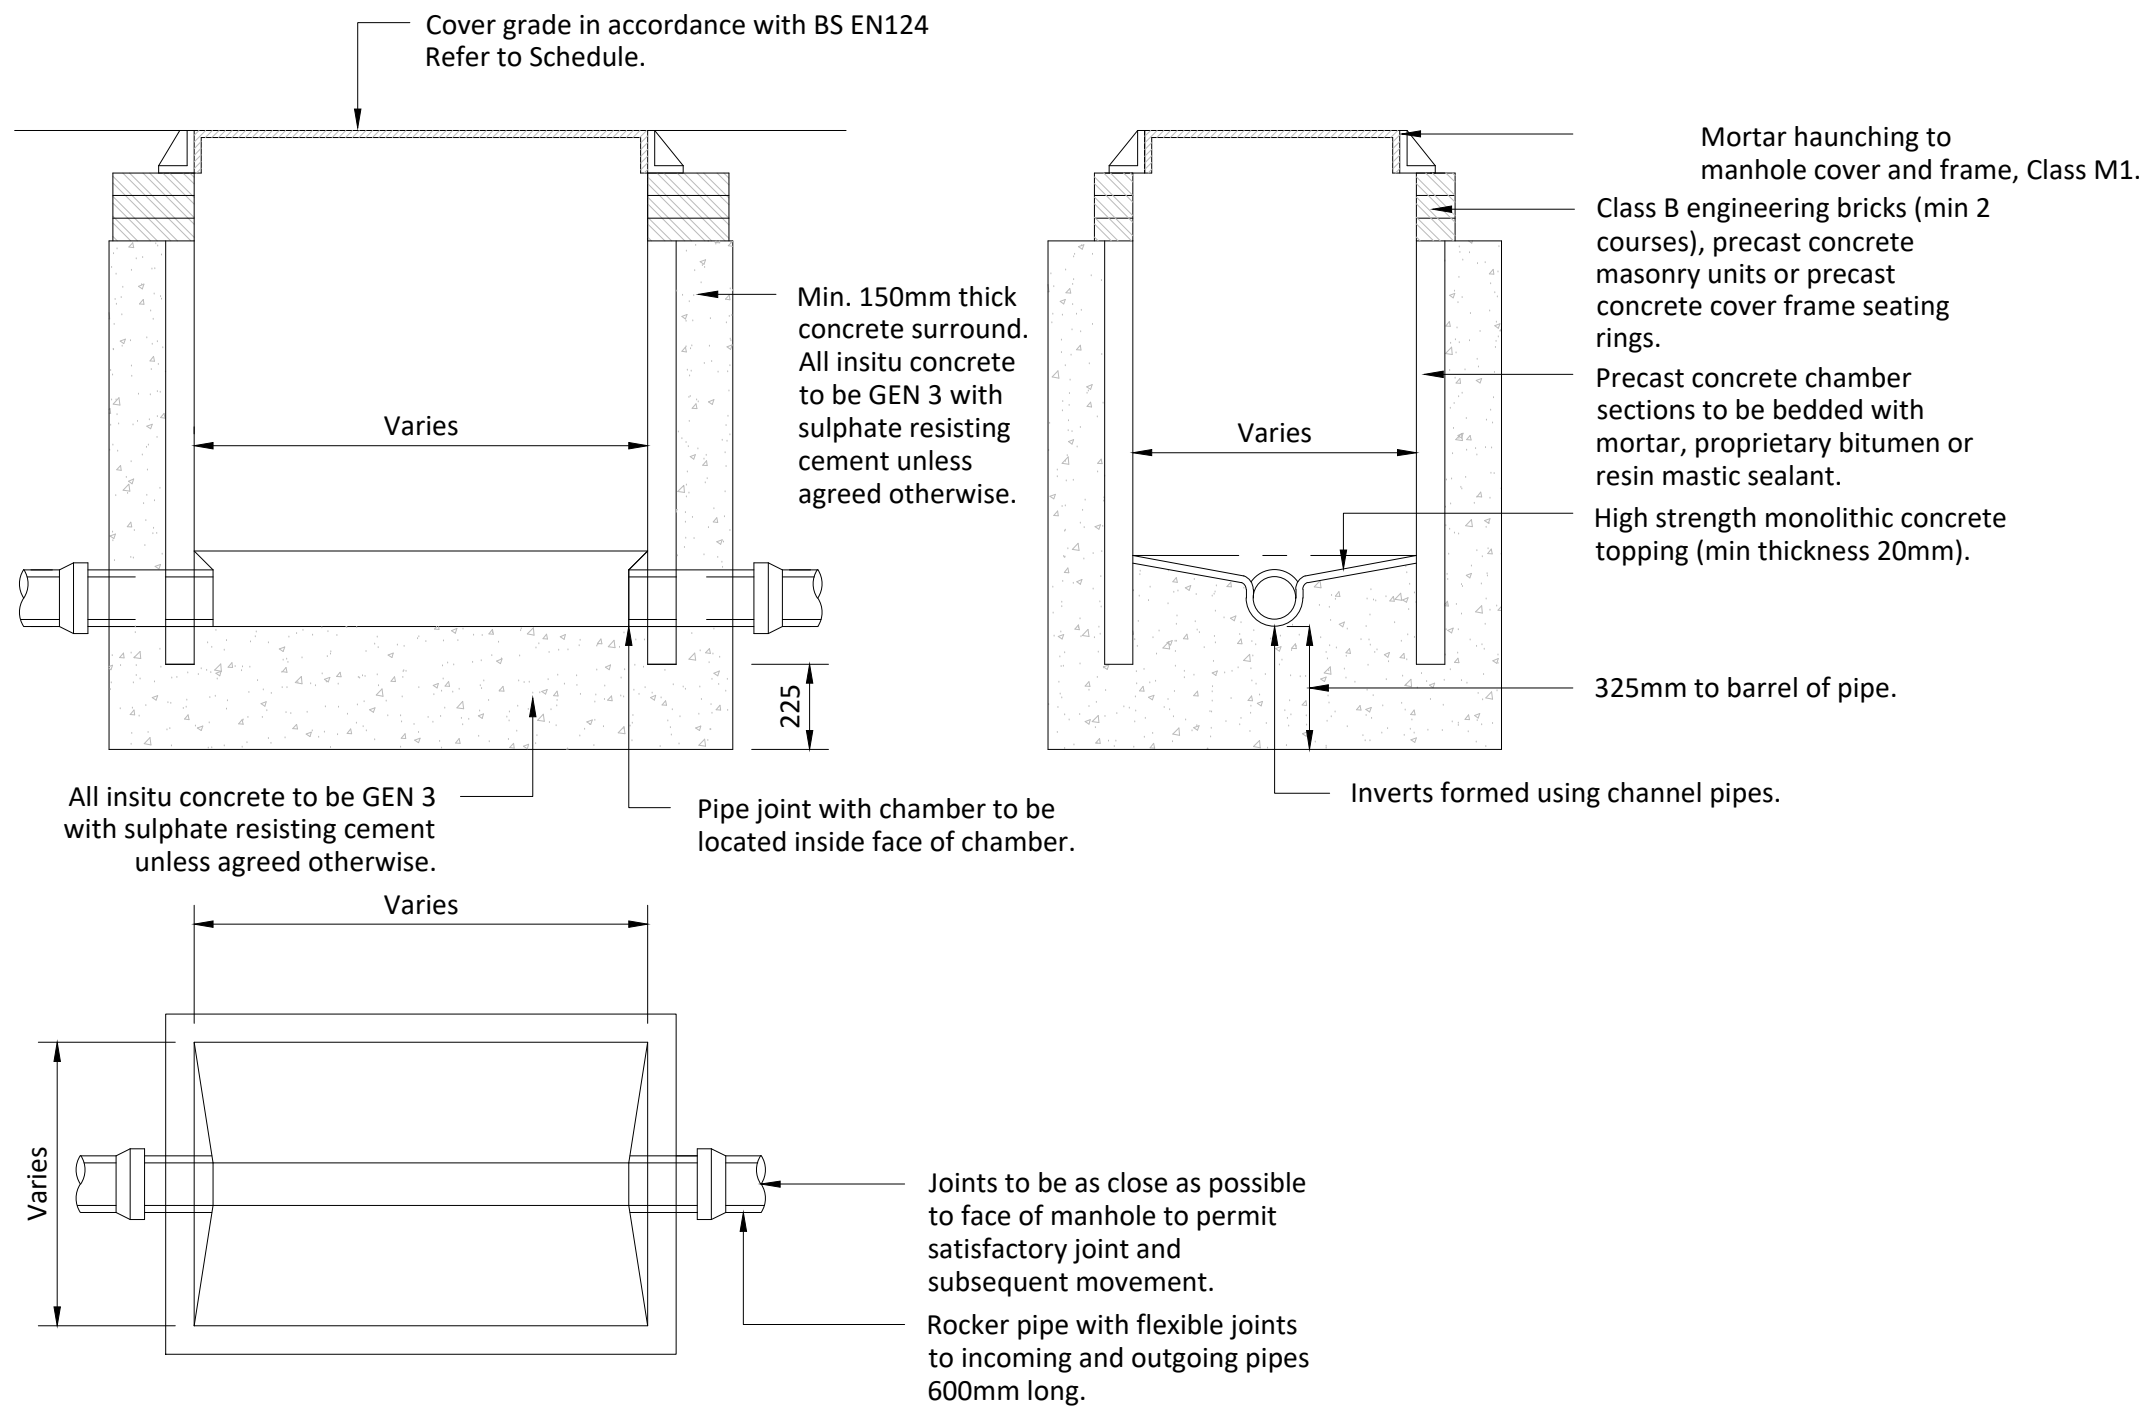


Typical Manhole Detail
(Depth from ground level to soffit <1.50m)
Scale 1-20

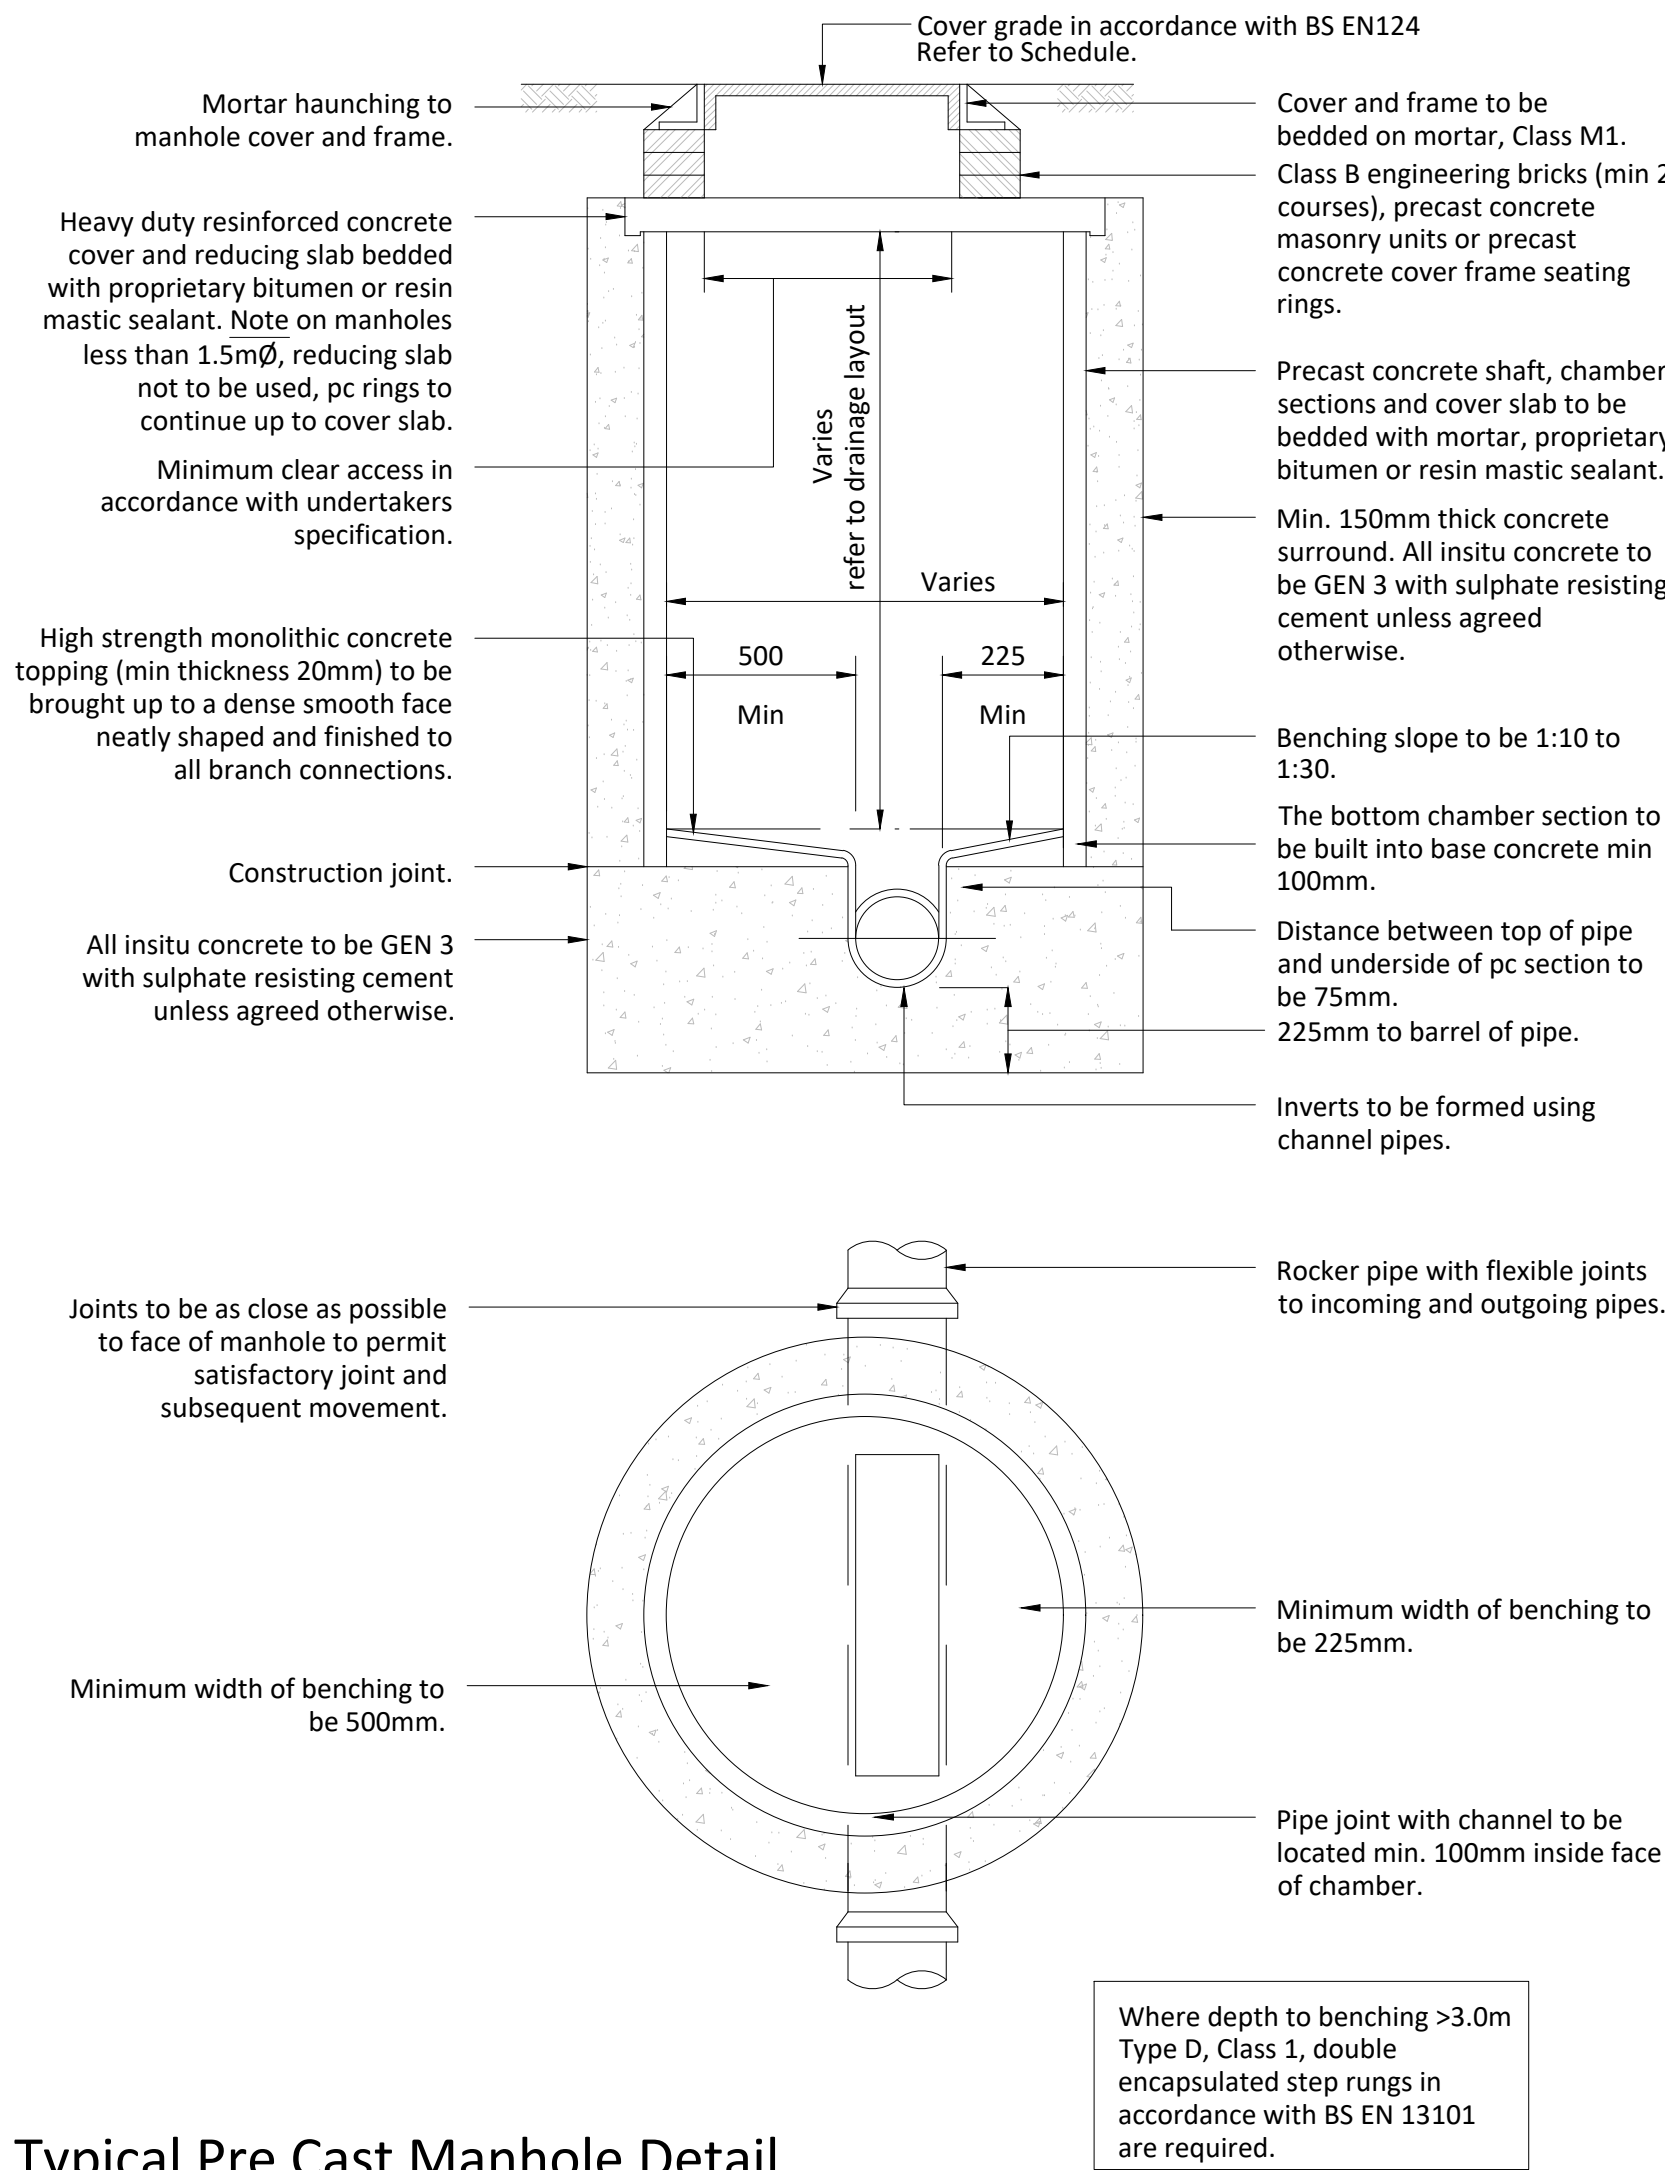


Typical Pre Cast Manhole Detail
Max Depth from Ground Level to Soffit of 3.0m
Scale 1-20

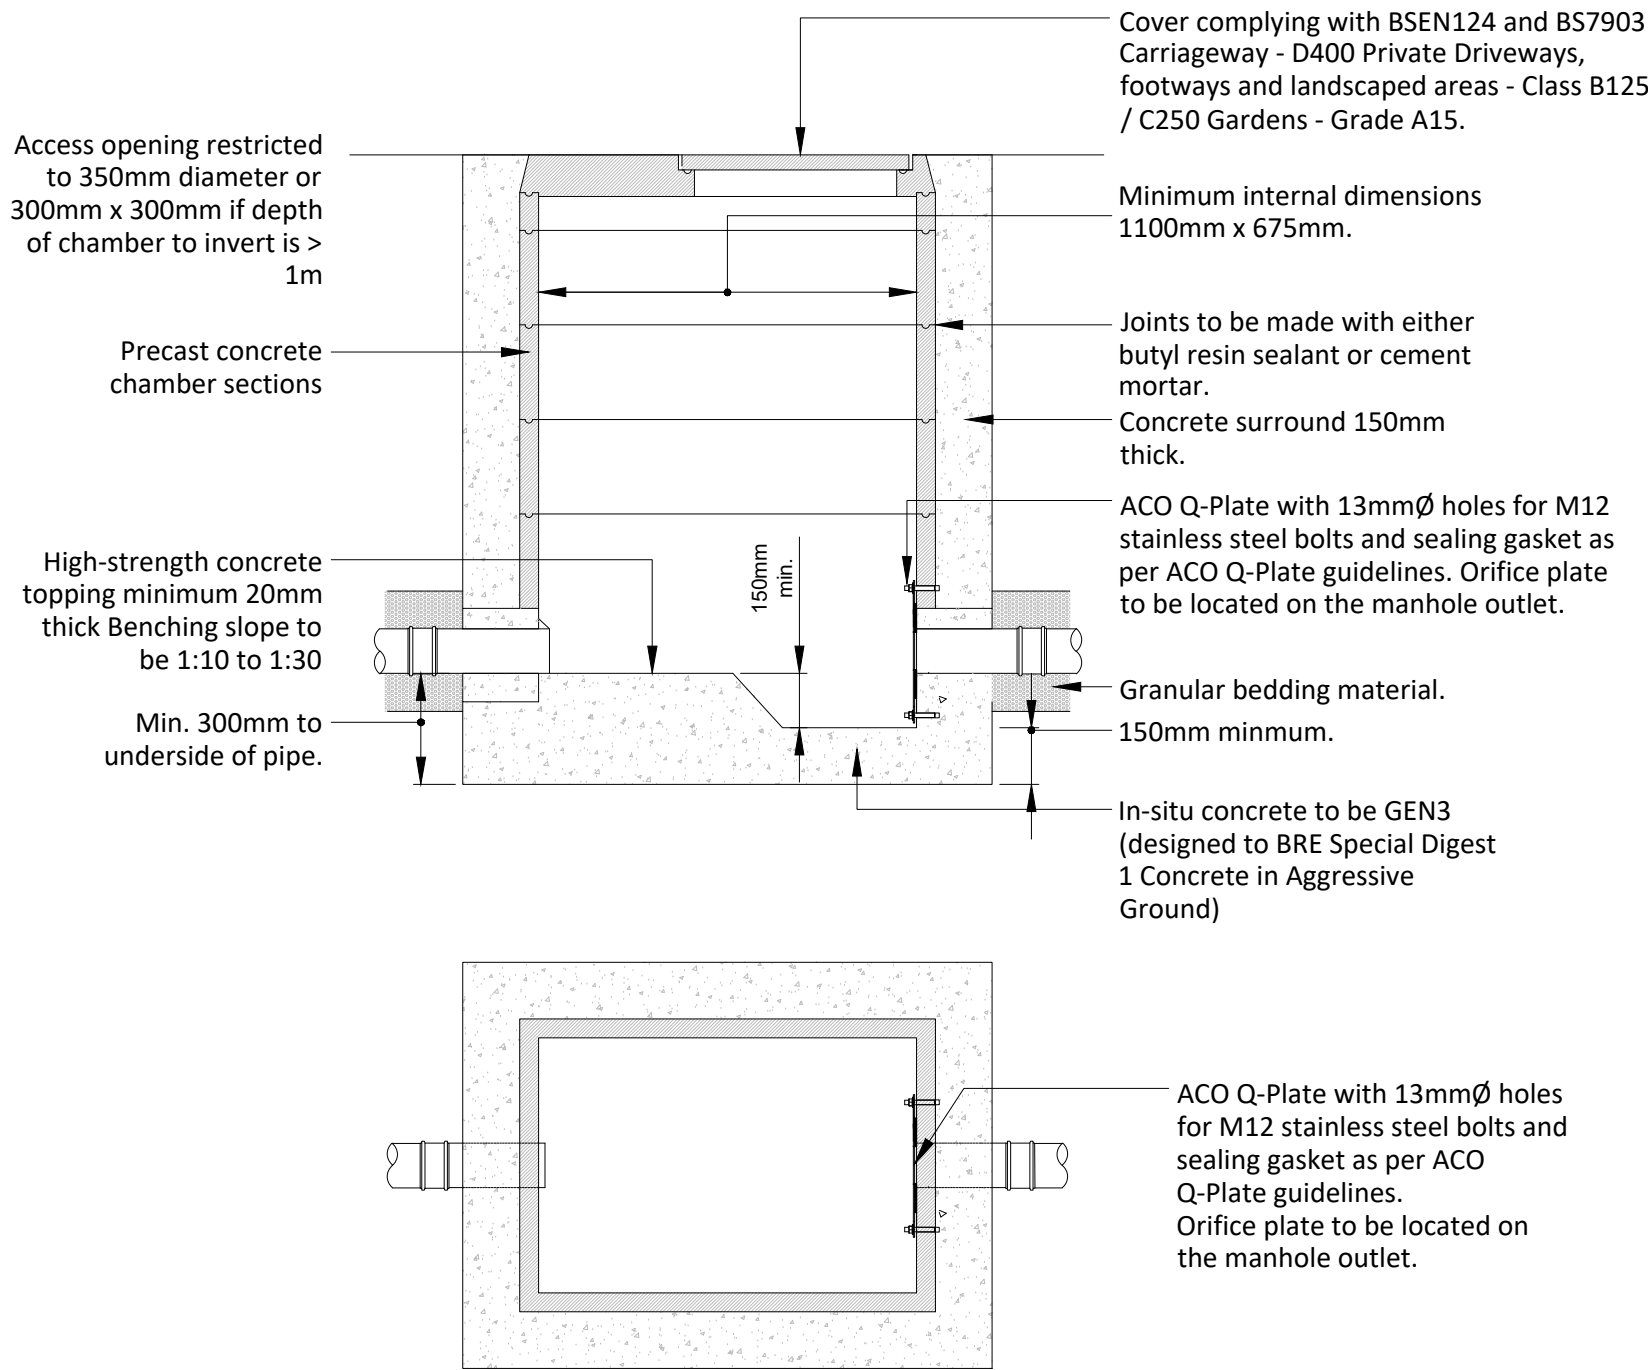


Typical Orifice Plate Detail
Aco Q-Plate or similar approved
Scale 1-20

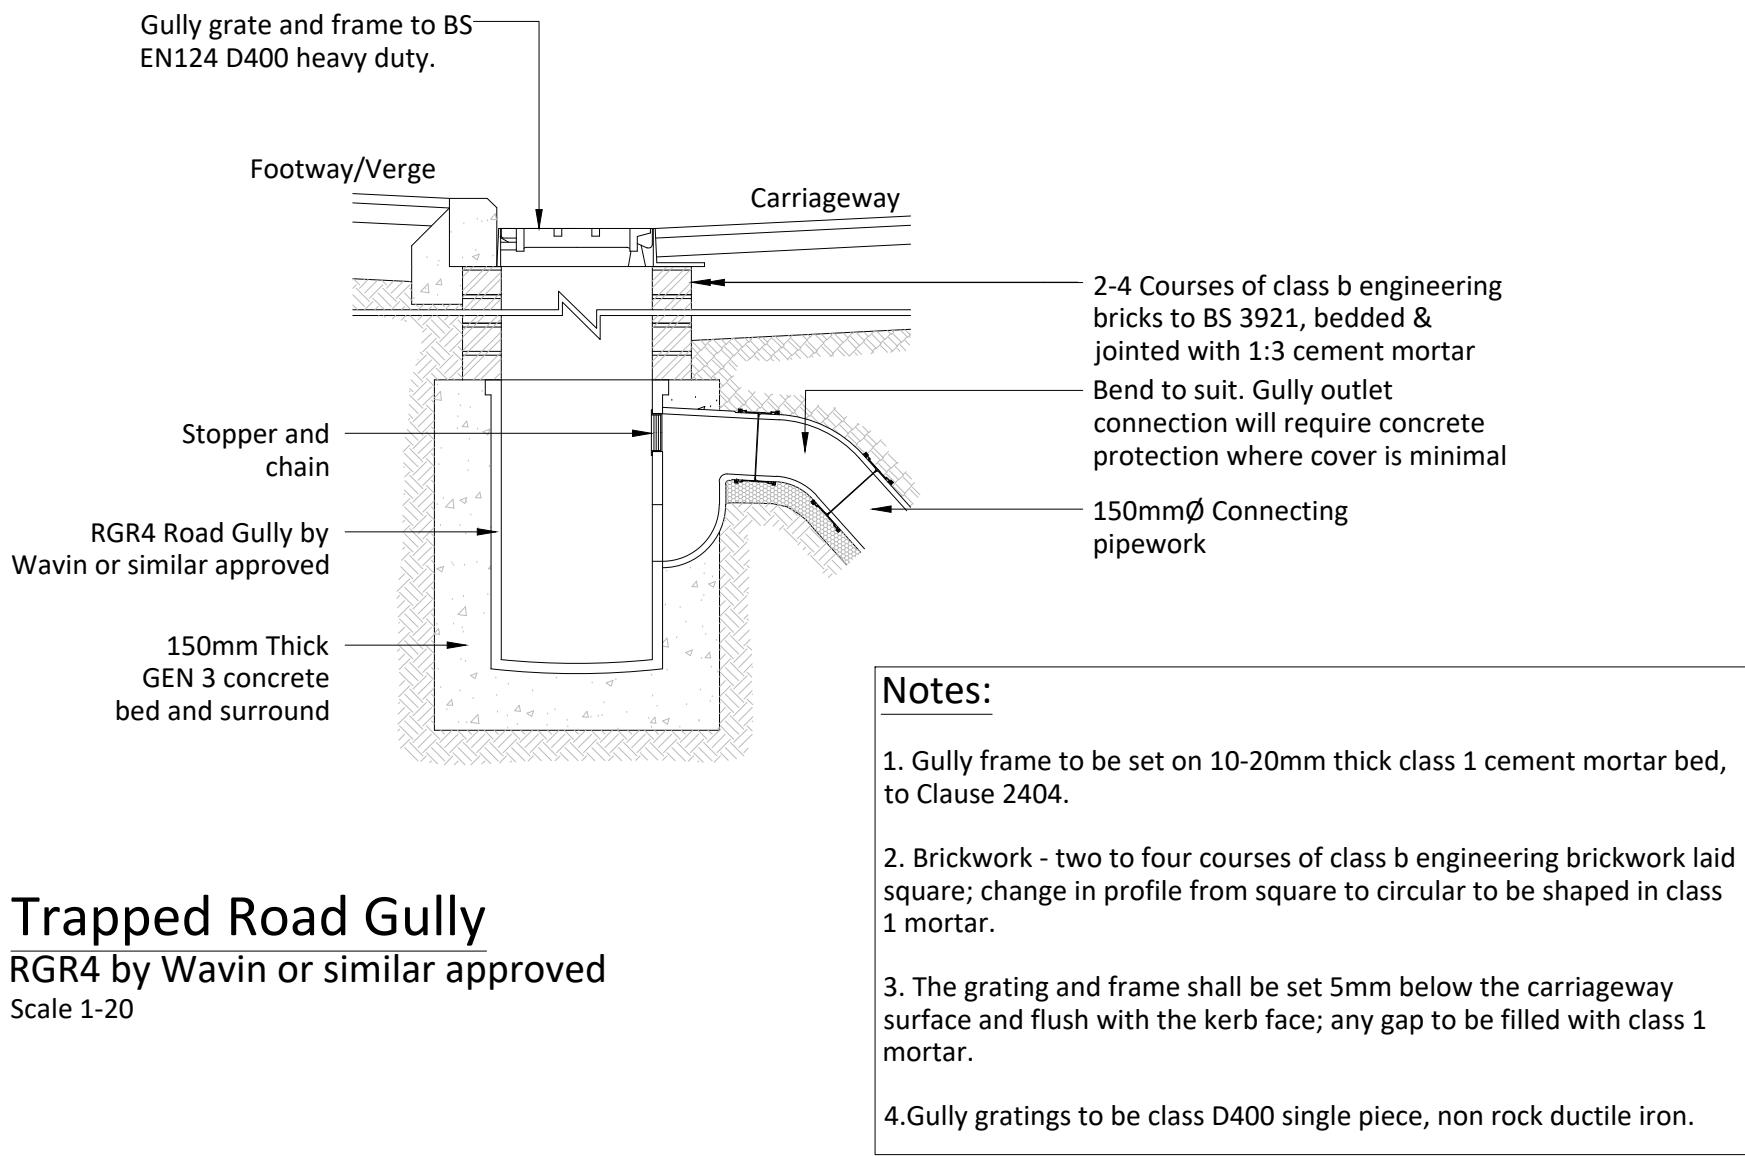


Trapped Road Gully
RGR4 by Wavin or similar approved
Scale 1-20

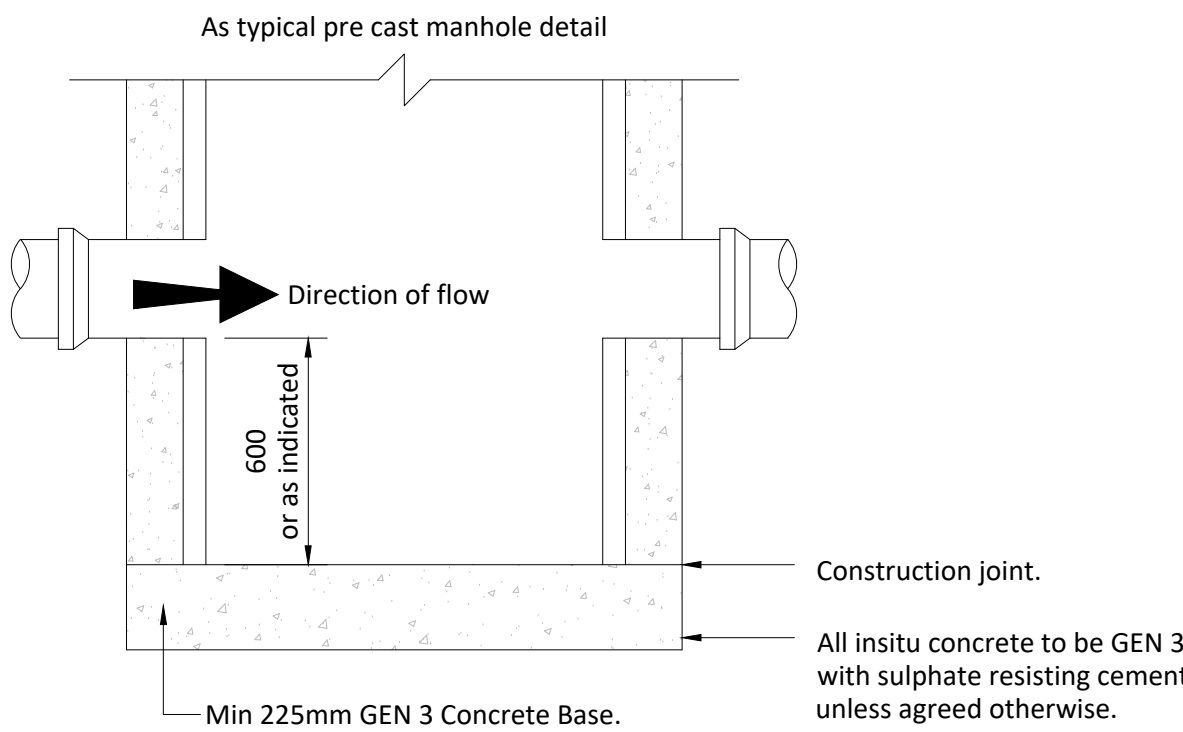


Typical Catchpit Detail
Scale 1-20

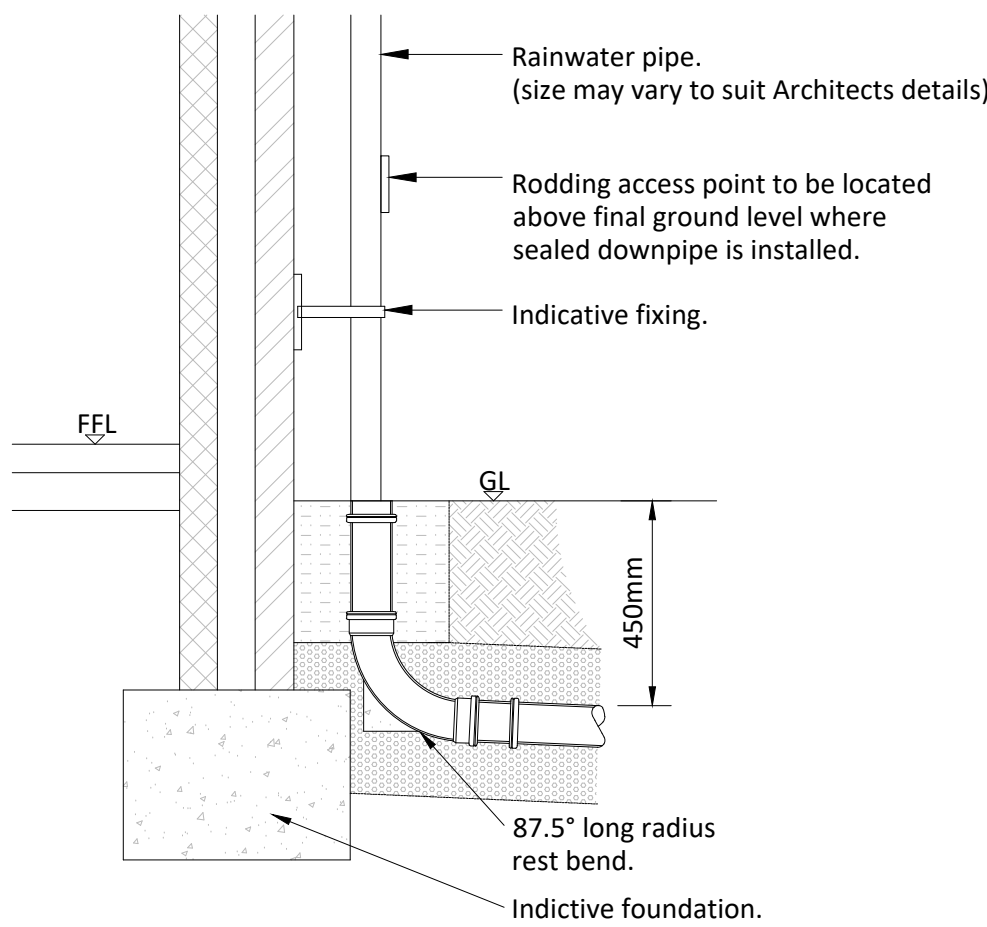


Typical Rest Bend Detail
Scale 1-20

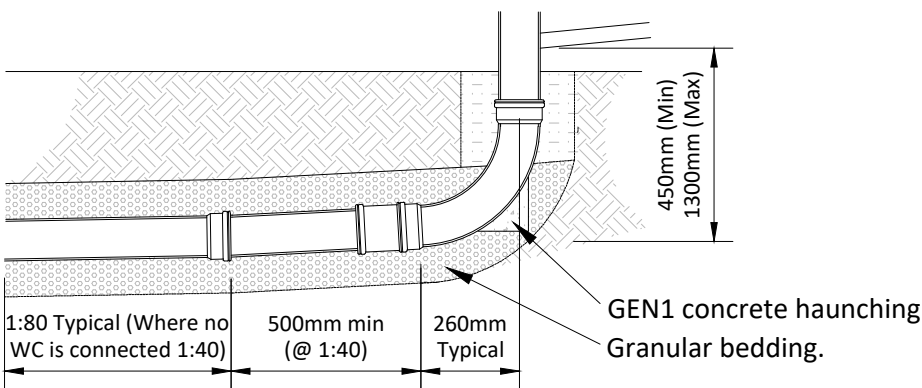

Typical Foul Rest Bend Detail
Scale 1-20

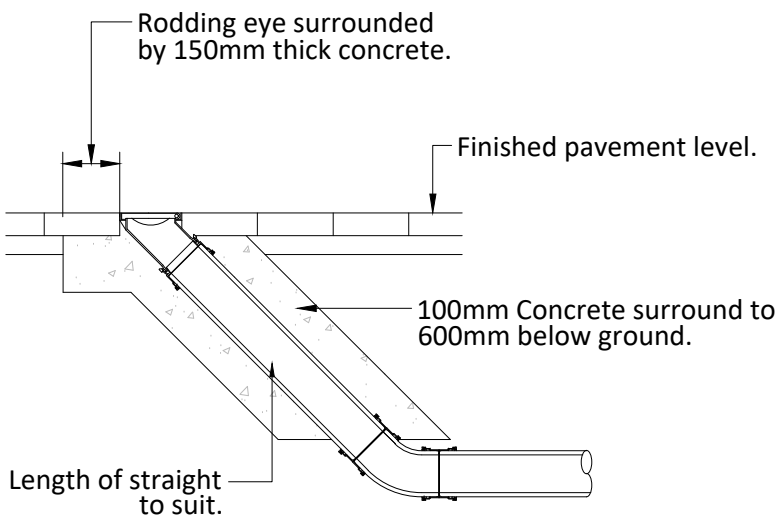

Typical Rodding Eye Access
Scale 1-20

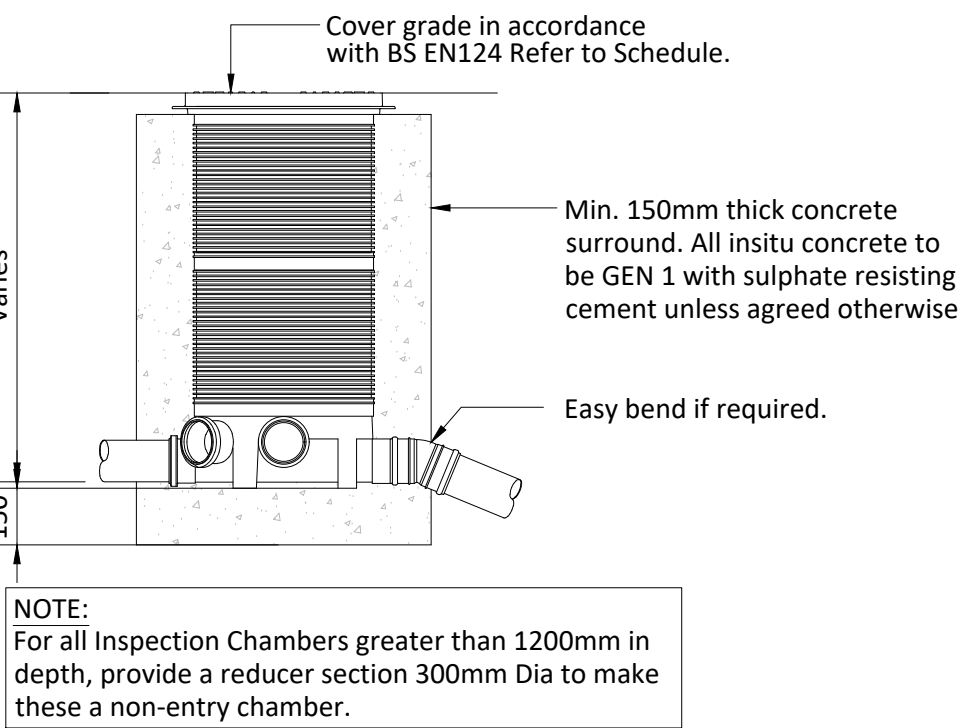

Typical Inspection Chamber
450mmØ Polypropylene
Scale 1-20

- NOTES:
- This drawing is to be read in conjunction with all other SWP drawings, and with all relevant architect's and engineer's drawings and specification and any discrepancies found are to be reported immediately to the engineer.
 - No dimensions are to be scaled from this drawing, unless noted otherwise all dimensions are in millimeters and all levels are in metres from the site datum.
 - All dimensions to be checked on site. All details and dimensions relating to sub-contractors work must be checked and agreed between the sub-contractor or supplier and the general contractor.
 - The electronic information from this drawing can not be guaranteed as dimensionally drawn exact. figured dimensions must be used for setting out and detailing. swp logos and company information must be removed from copies if information is re-used.
 - The main contractor is responsible for the design of all temporary works, and is also responsible for the safe maintenance and stability of existing buildings at all times.
 - The main contractor is responsible for all occurrences of ground water during the construction period.
 - Any information given regarding existing underground services is given in good faith after consultation with the relevant authority, however accuracy is not certain. The main contractor is responsible for checking all information on site prior to work commencing and taking due care and attention whilst undertaking the works.
 - The contractor must comply with all current legislation relating to health & safety.
 - All products specified shall be installed in strict accordance with the manufacturers recommendations and instructions. If there are discrepancies between that information and the details on any swp drawings, the manufacturers instructions must be used.

P1	16.05.2025	PRELIMINARY ISSUE
REV.	DATE	DESCRIPTION

PRELIMINARY



STEPHEN WILSON
PARTNERSHIP LTD

Chalvington Barn, Dittons Business Park, Dittons Road,
POLEGATE, BN26 6HY Telephone: 01323 412020
E-mail: info@swpeast.co.uk • Website: www.swpeast.co.uk

CLIENT
BEDFORD PARK DEVELOPMENTS

ARCHITECT
THE ORANGERY

JOB TITLE
GATEHOUSE LANE DEVELOPMENT,
GODDARDS GREEN, BN6 9LE

DRAWING TITLE
TYPICAL DETAILS
SHEET 2 of 3

SCALE AT A1
As indicated

DATE
MAY '25

DRAWN
JWM

CHECKED
DMG

RIBA STATUS
STAGE3 - SPATIAL COORDINATION

DRAWING STATUS
S3

DRAWING SUBMITTAL
REVIEW AND COMMENT

JOB No.
E9427

DRAWING No.
9427-SWP-ZZ-XX-DD-C-5101

REV.
P01

