


Location Plan

Site Address: **Easting: 528686 Northing: 125199**

Date Produced: **12-Oct-2026**

Scale: **1:1250 @A4**

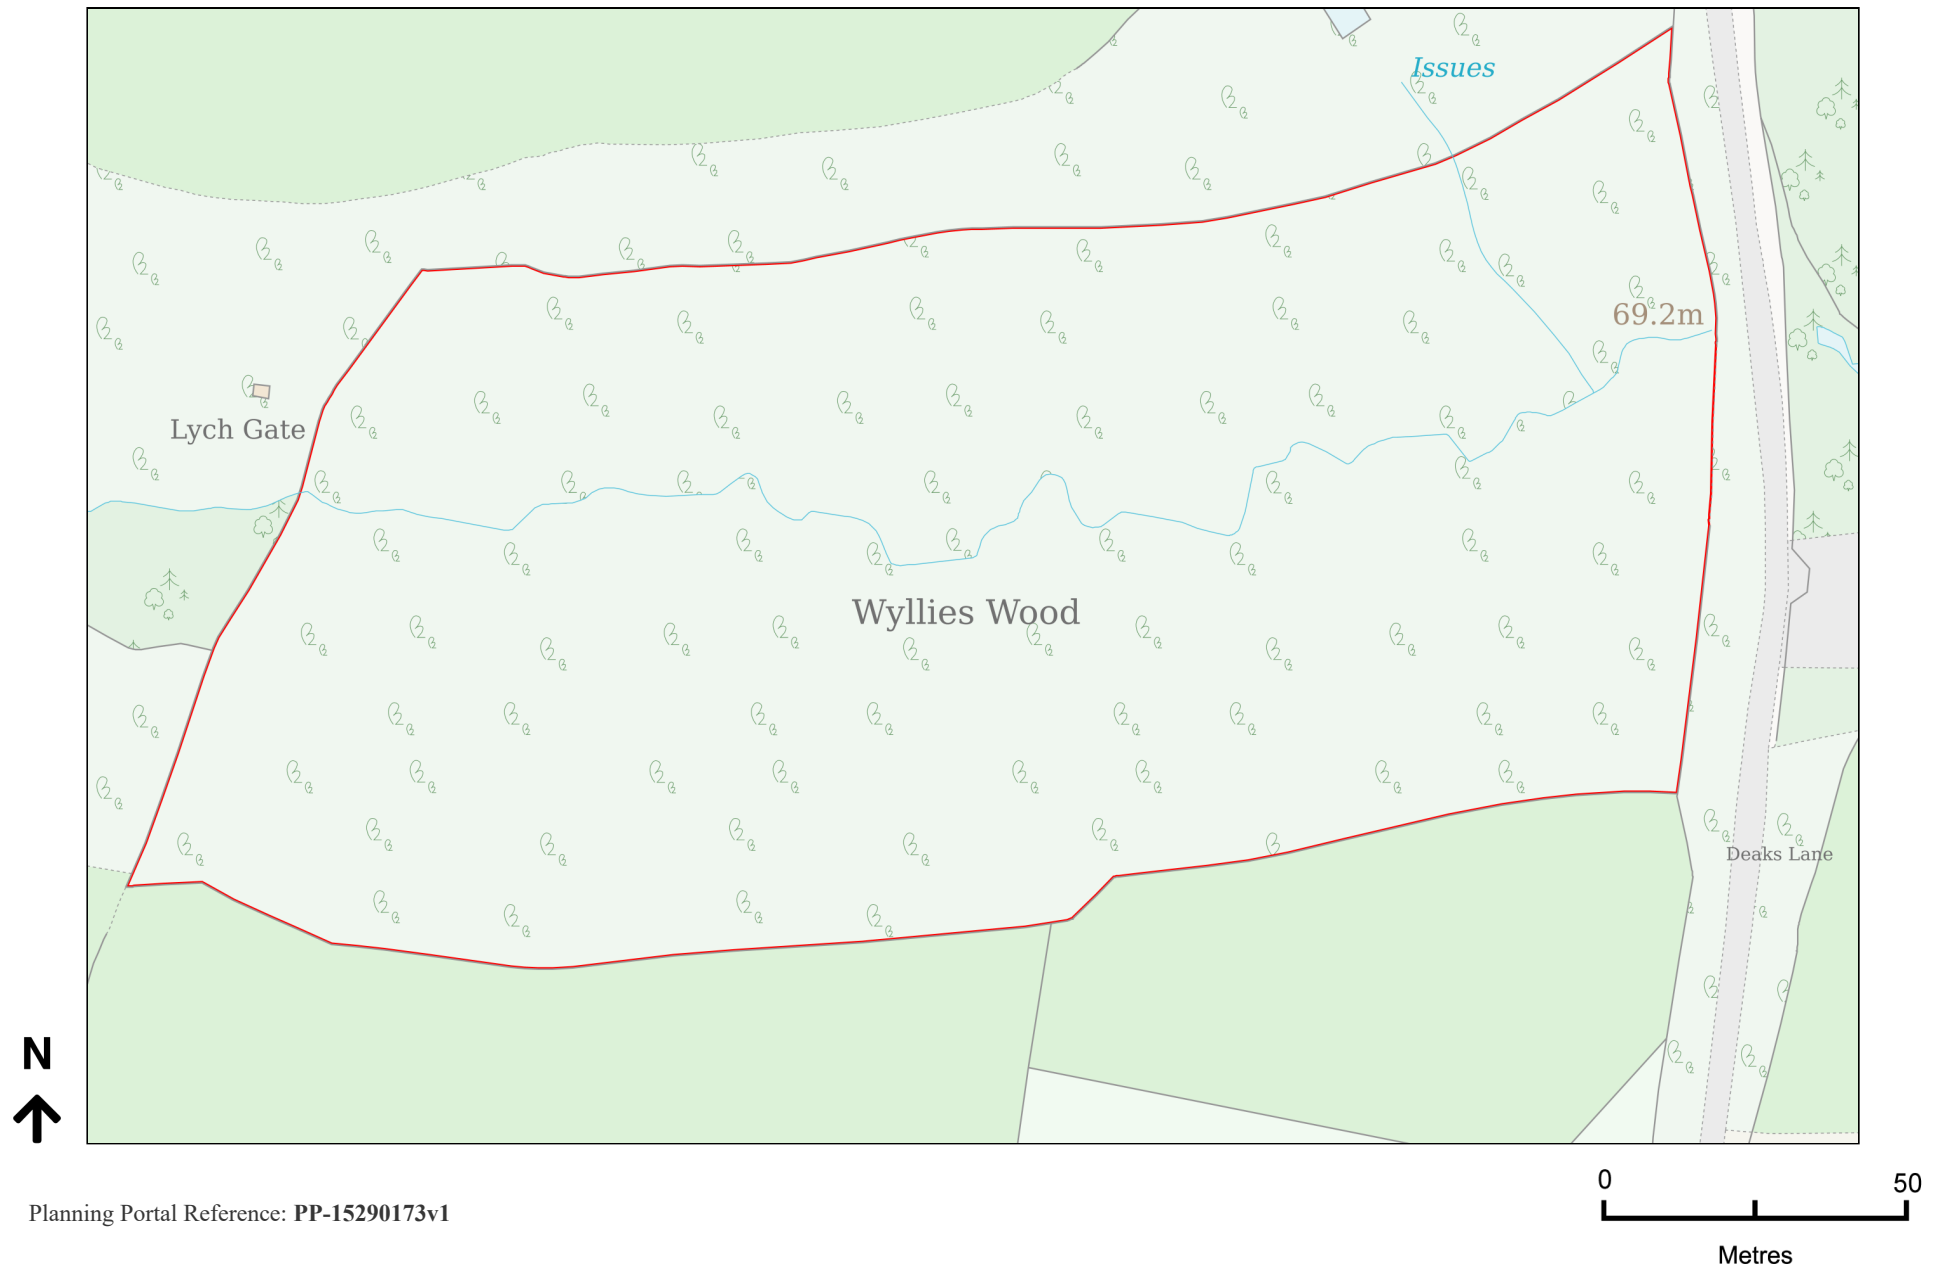

Planning Portal Reference: **PP-15290173v1**