


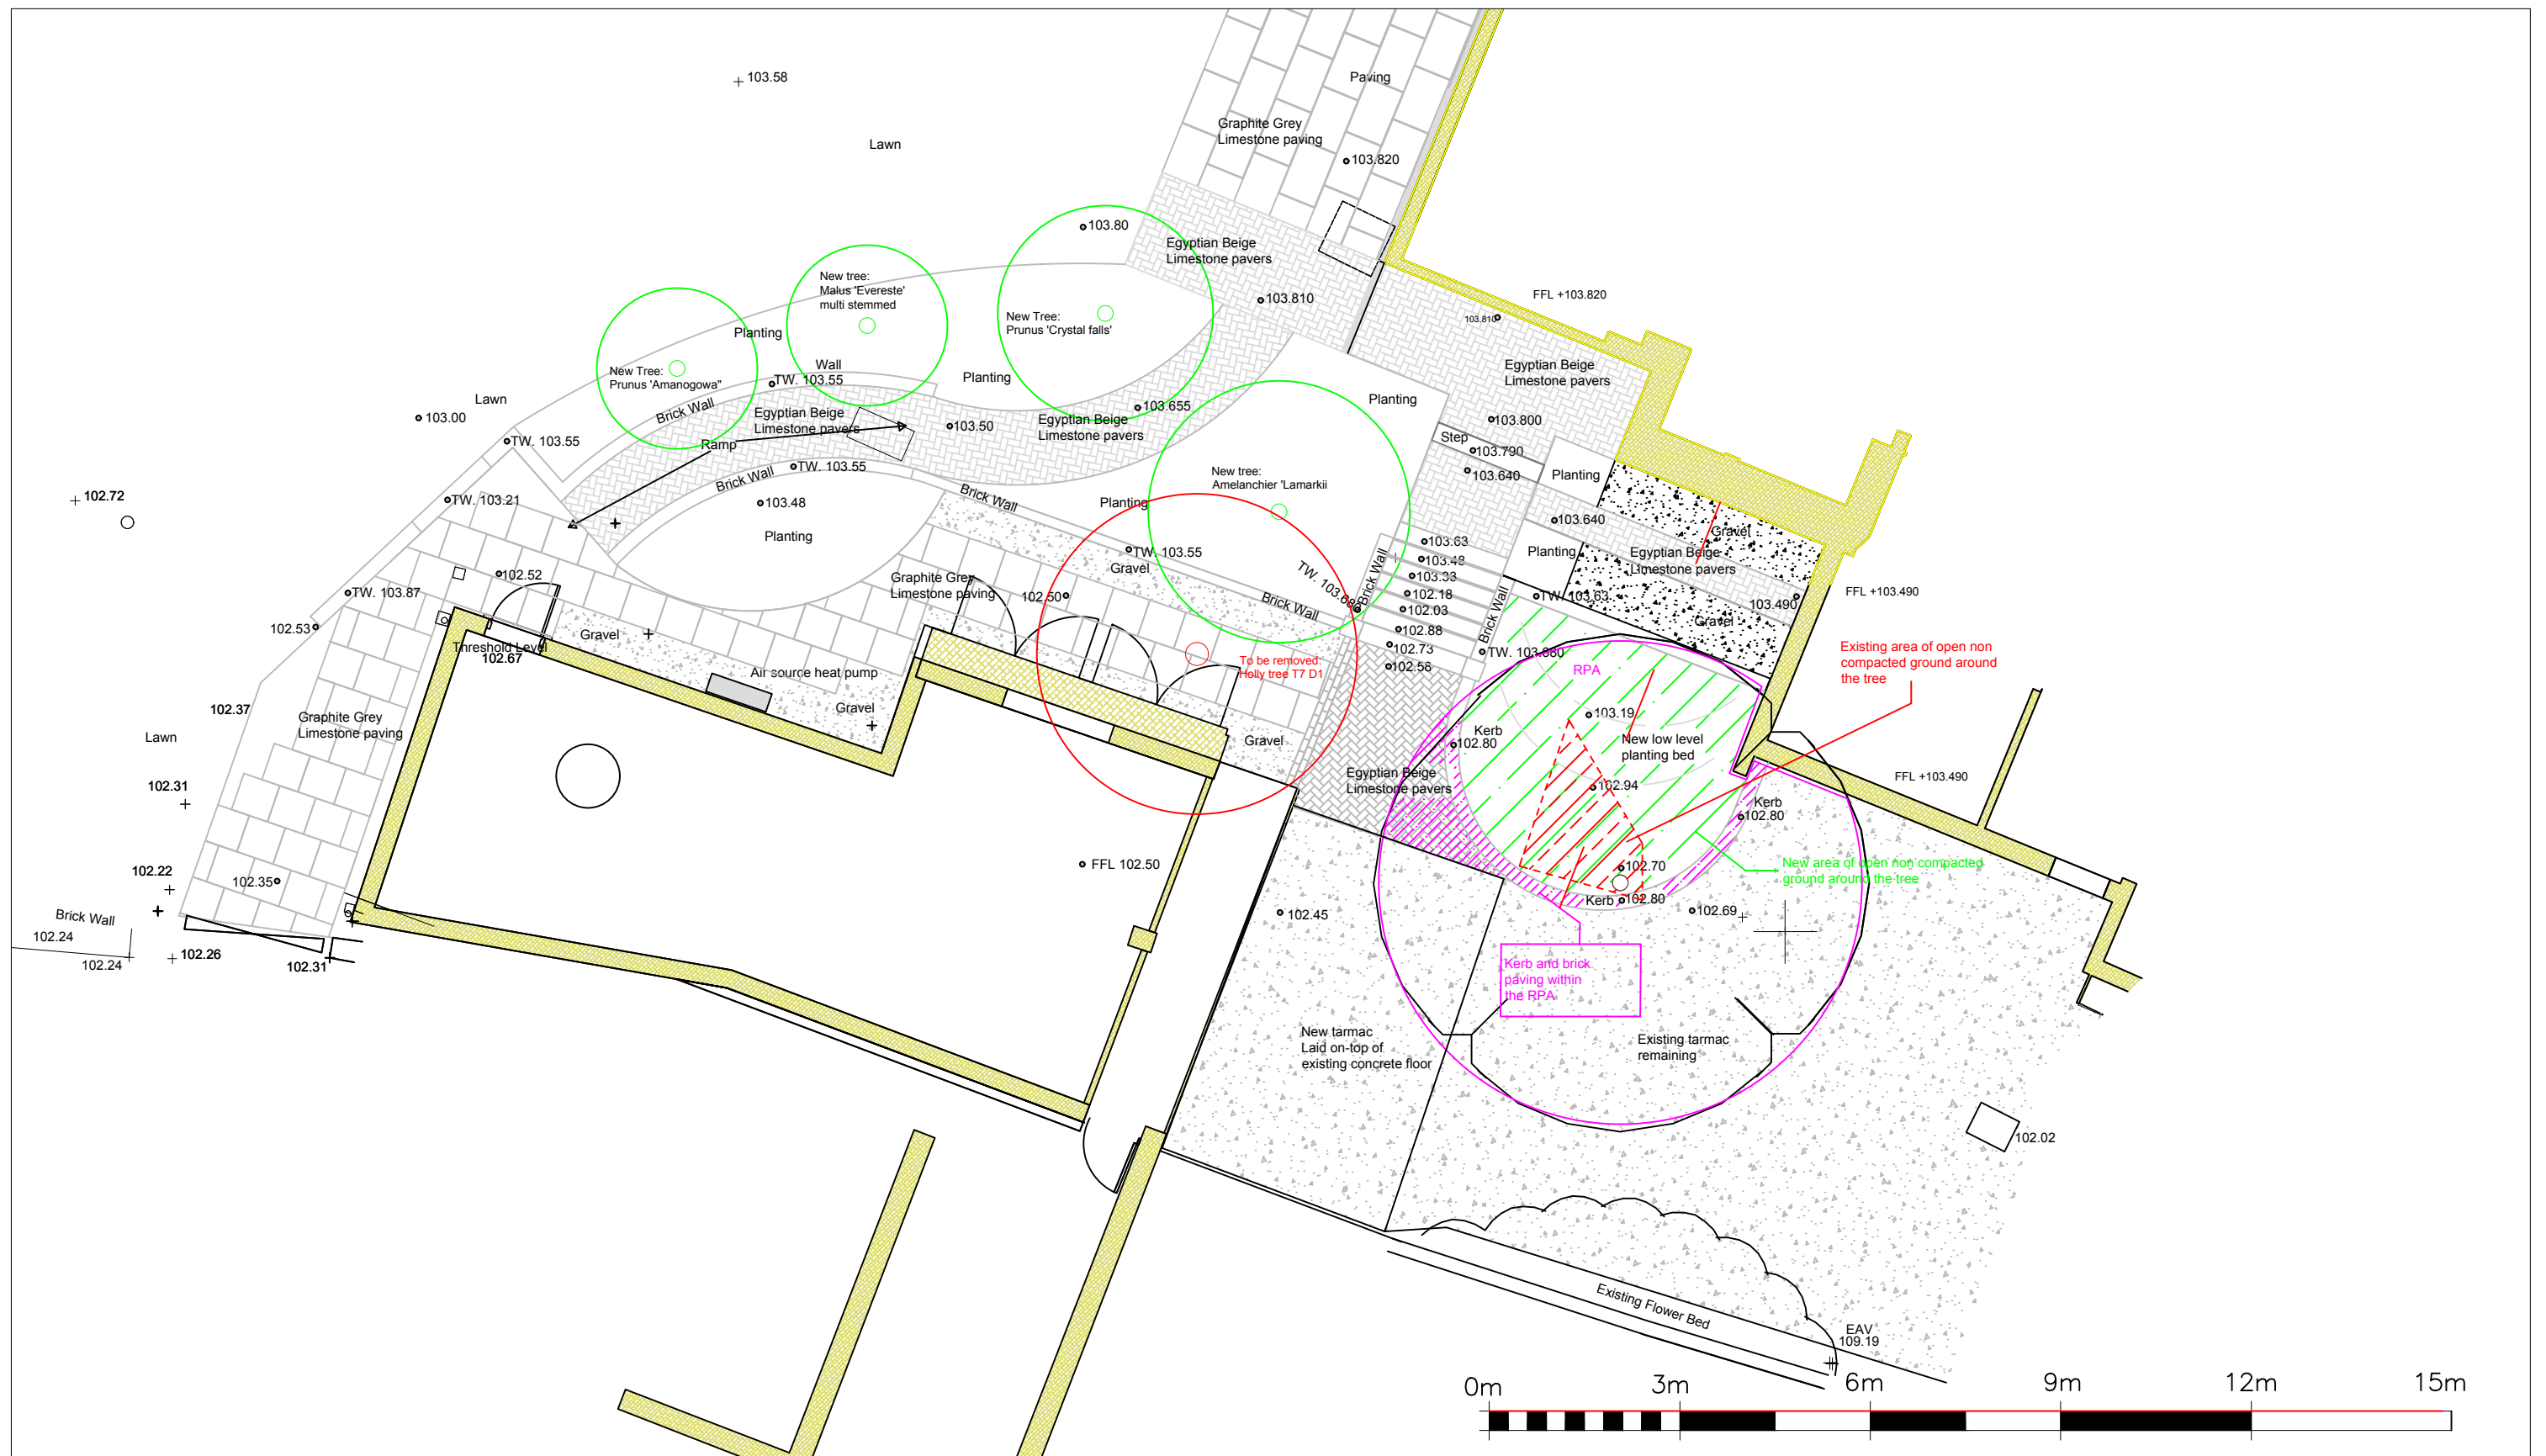

FRESH AIR LANDSCAPES & DESIGN
49 STATION ROAD, POLGATE
WWW.FRESHAIRLANDSCAPES.COM
01444316386
FRESHAIRENQUIRIES@GMAIL.COM

DRAWING TITLE
LANDSCAPE PRELIMINARY
DRAWINGS
Rear of house and garage area

ALL DIMENSIONS TO BE SIGNED
OFF SEPARATELY BEFORE THE
CONSTRUCTION STARTS. DESIGN
AND COPYRIGHT REMAINS THE
PROPERTY OF FRESH AIR
LANDSCAPES

CLIENT NAME
MARSHALLS MANOR

Ref.No. mm/013Ca
Scale: 1:100 @A3
Designer: BG
Date: 19th May 2026

Plan drawing around rear and side of house