


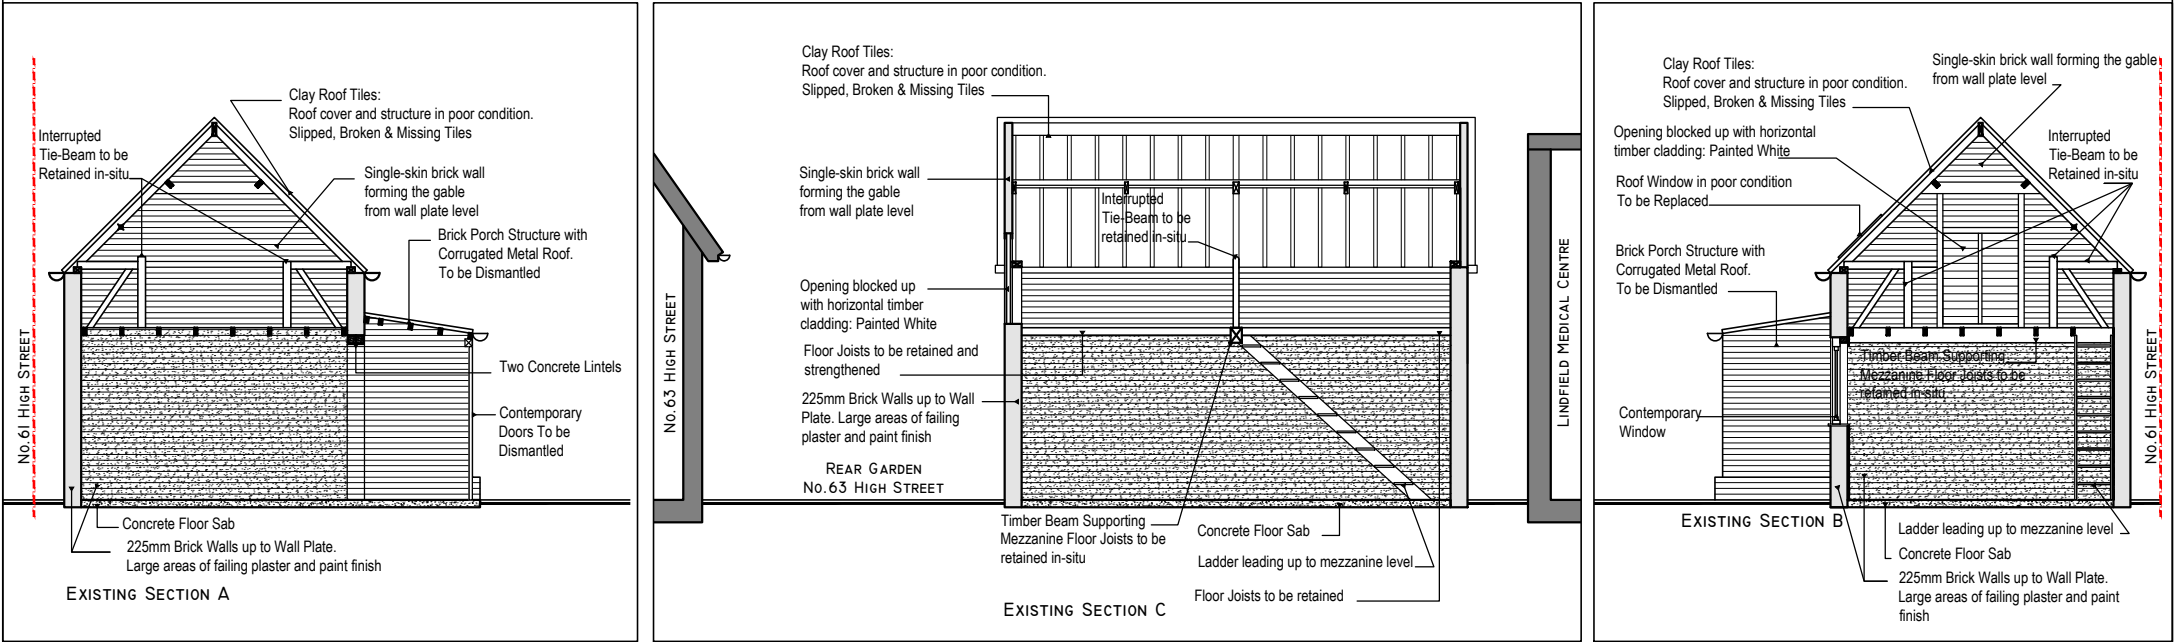

DRAWING ISSUE STATUS PLANNING	ALL COPYRIGHT RESERVED TO LYL ARCHITECTURAL DESIGNS LTD.	NOTES OM 5M 1:100 SCALE	CLIENT STEPHEN YEOMANS	PROJECT OUTBUILDING THE OLD BAKERY 65-65A HIGH STREET LINDFIELD, WEST SUSSEX RH16 2HN	DRAWING TITLE EXISTING SECTIONS	DRAWING NUMBER LI9-P-53	LYL ARCHITECTURAL DESIGNS LTD. KERENSA, ORCHARD DRIVE MADSTONE, KENT ME14 5JG TEL: 07968040397 EMAIL: larae@lylarchitecturaldesigns.co.uk																						
			<table><tr><th>REV</th><th>DATE</th><th>COMMENTS</th></tr><tr><td>A</td><td>30.09.2024</td><td>PRE-APPLICATION ADVICE</td></tr><tr><td>B</td><td>07.01.2025</td><td>PLANNING APPLICATION</td></tr></table>	REV	DATE				COMMENTS	A	30.09.2024	PRE-APPLICATION ADVICE	B	07.01.2025	PLANNING APPLICATION	<table><tr><th>REV</th><th>DATE</th><th>COMMENTS</th></tr><tr><td> </td><td> </td><td> </td></tr><tr><td> </td><td> </td><td> </td></tr></table>	REV	DATE	COMMENTS							<table><tr><th>REVISION</th><th> </th></tr><tr><td> </td><td>B</td></tr></table>	REVISION		
REV	DATE	COMMENTS																											
A	30.09.2024	PRE-APPLICATION ADVICE																											
B	07.01.2025	PLANNING APPLICATION																											
REV	DATE	COMMENTS																											
REVISION																													
	B																												
SCALE																													
	1:100 @ A3																												