



STREET ELEVATION A - A

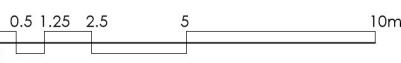

STREET ELEVATION B - B

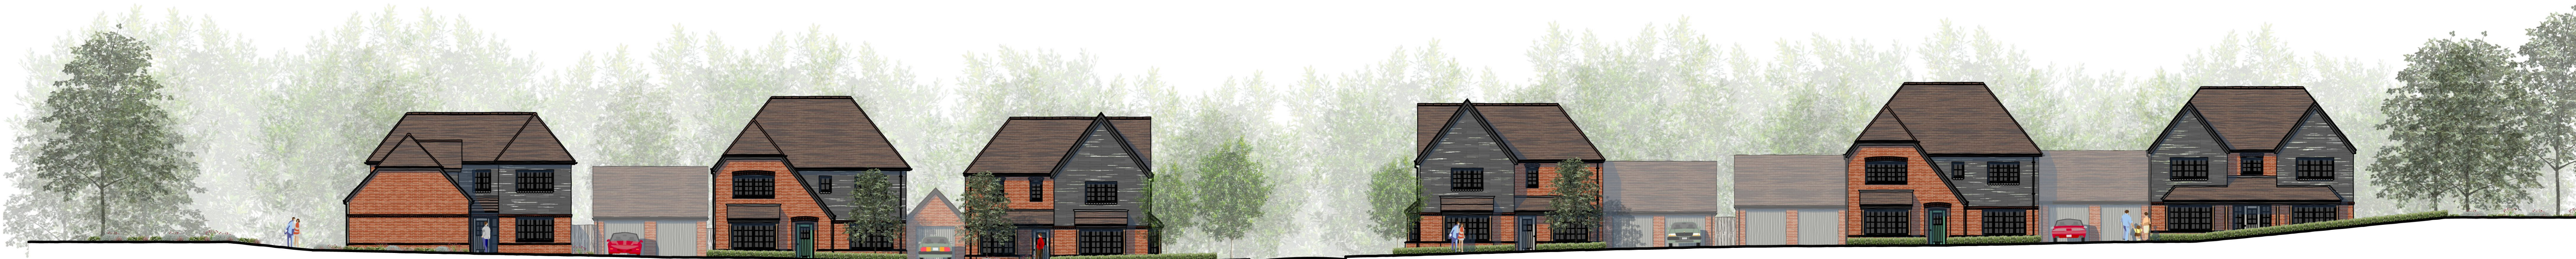

MASSING VIEW

B Location plan updated in-line with Planning Layout 5000F.				LG	PK	13/05/26
A Location Plan & Massing View updated.				LG	PK	23/04/26
Amendments				By	Chk'd	Date

PLANNING

Job No/Drawing No 25714/3600B				Job Title Land West of Galesmead	
Scale	Date	Drawn	Chk'd		
1:200	04/26	PK	LG		
Drawing Title Street Elevations					
All Dimensions to be checked on site				OS Licence No: -	
pad Design Ltd - The Tobacco Factory - Raleigh Road - Bristol BS3 1TF - Tel: 0117 9330059 - www.pad-design.com					