


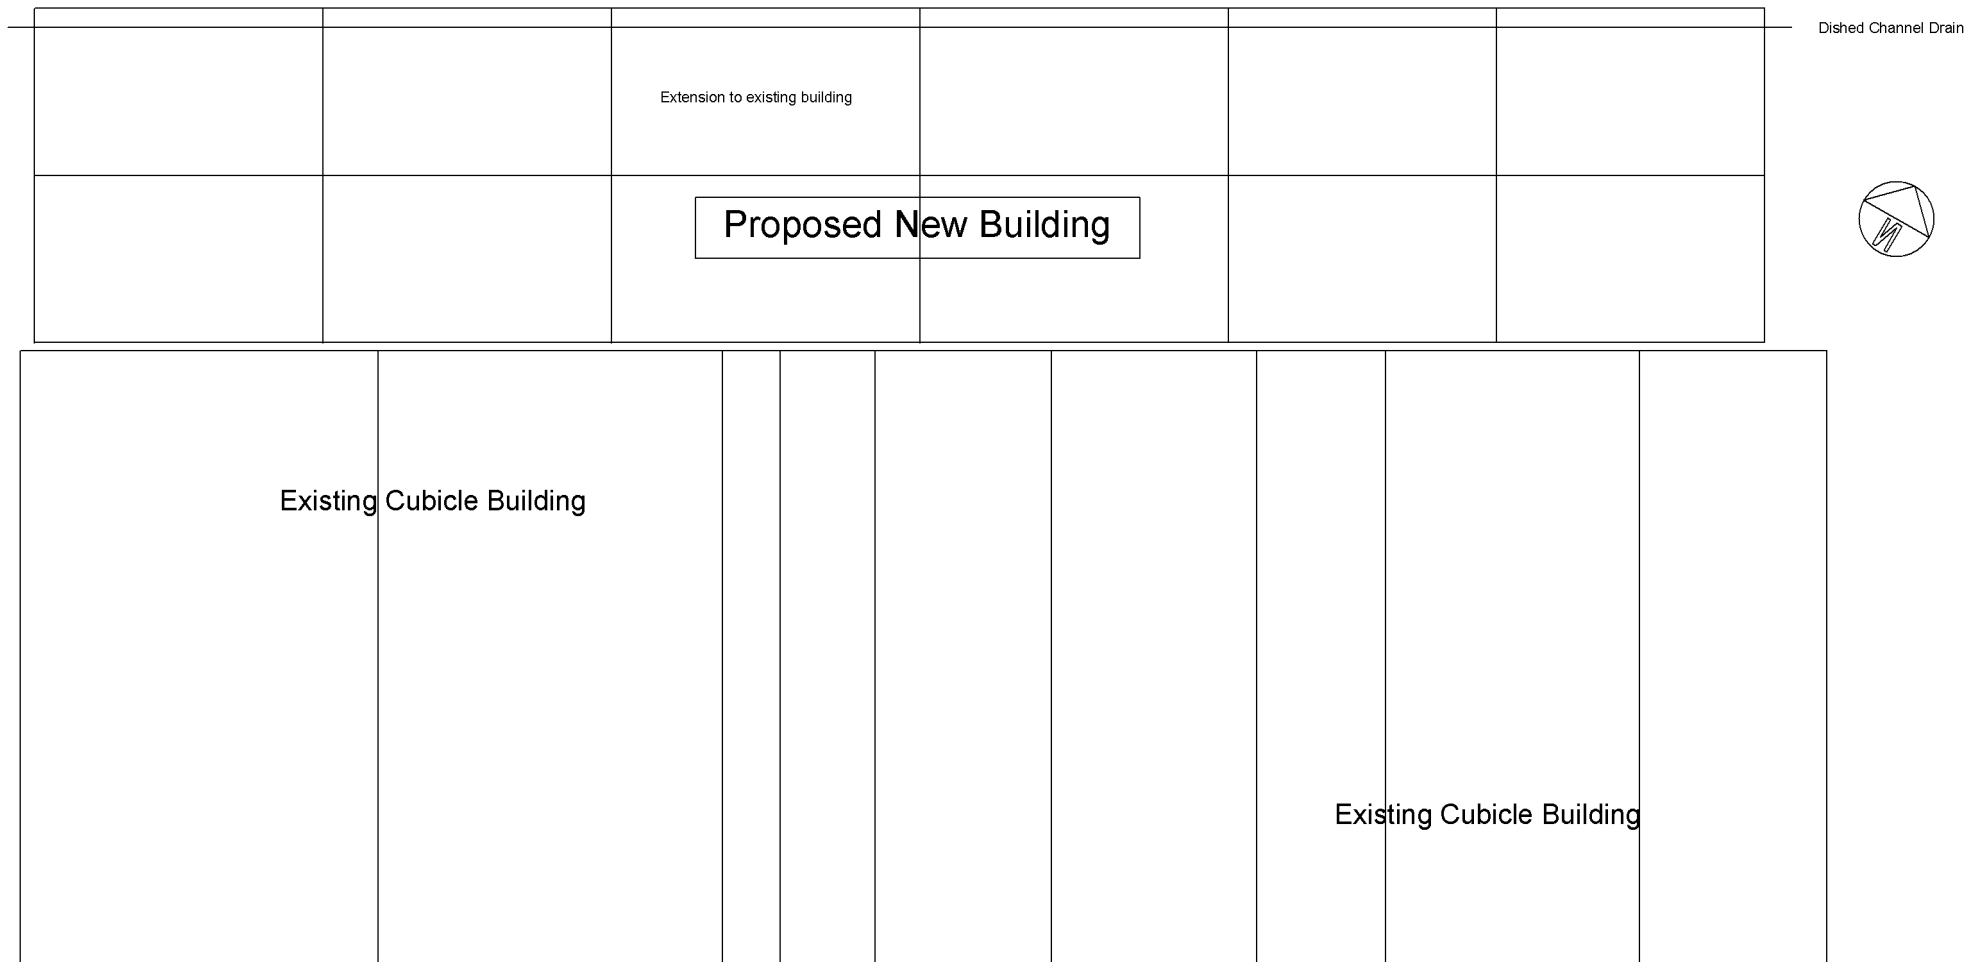

Robin Stevenson Ltd

Date - 28/04/25

Project - Lodgelands Farm

Existing buildings shown in grey

Scale 1:100

Paper Size A1

Drawing Number - RS/Llands/01/PROPOSED NEW
BUILDINGS
/Rev -

