


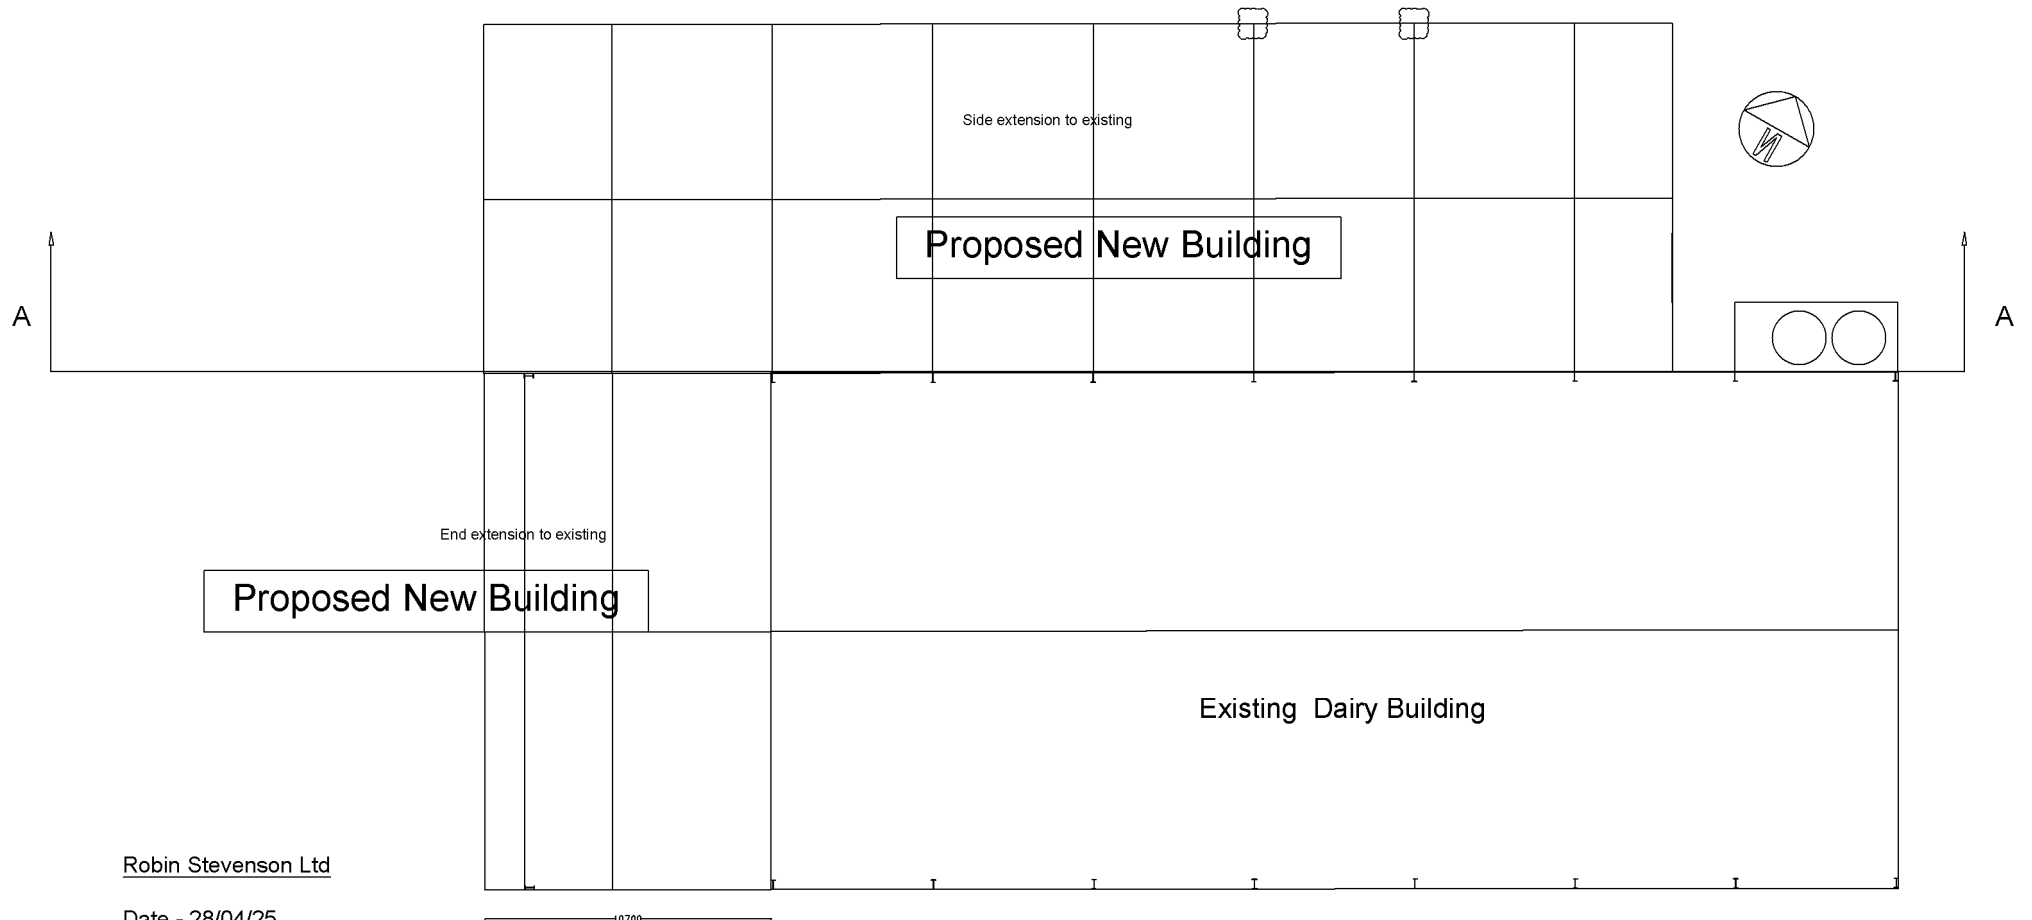

Robin Stevenson Ltd

Date - 28/04/25

Project - Lodgelands Farm

Existing buildings shown in grey

Scale 1:100

Paper Size A1

Drawing Number - RS/Llands/02/PROPOSED NEW BUILDINGS

/Rev -

0.0 0.5 1.0 2.0
Paper size A1
Scale 1:100