



Proposed New Buildings

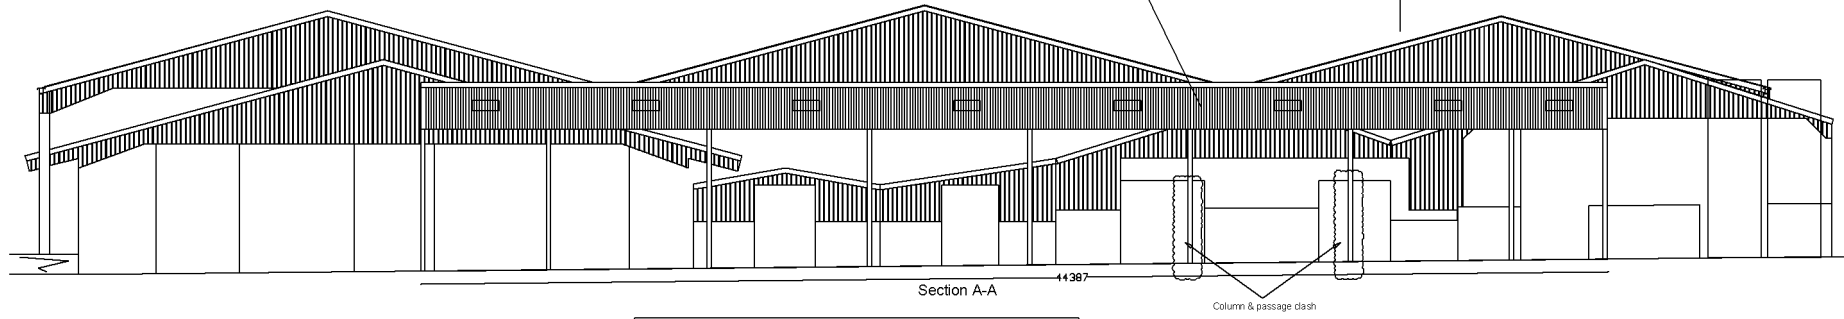

0 5 10
Paper size A1
Scale 1:100

Proposed New Building

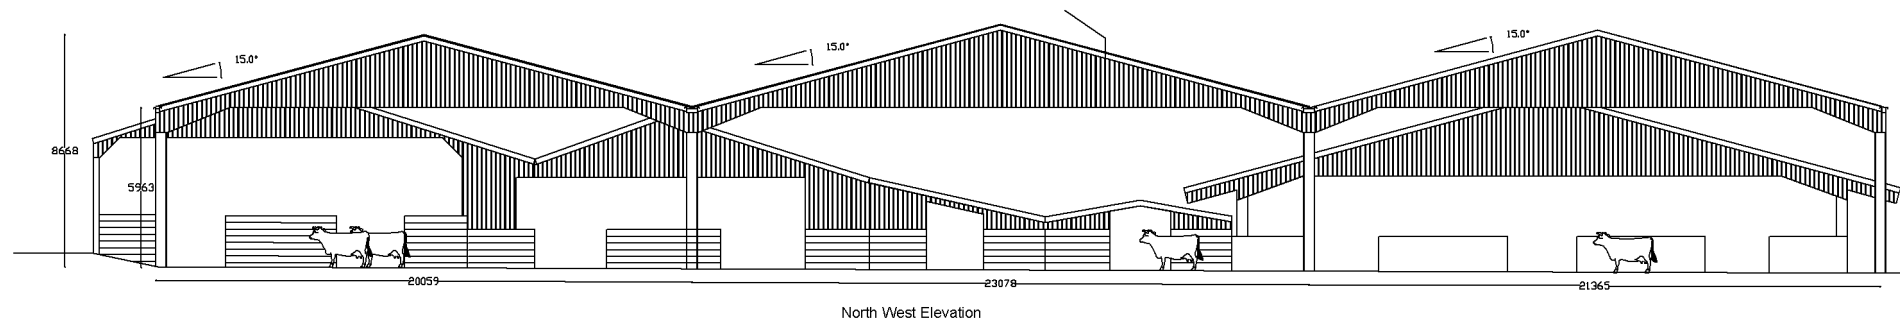

Robin Stevenson Ltd

Date - 28/04/25

Project - Lodgelands Farm

Existing buildings shown in grey

Scale 1:100

Paper Size A1

Drawing Number RS/Llands/03/PROPOSED NEW BUILDINGS

Rev -

Specification Notes

Building - Agricultural specification steel portal frame

All steel with galvanised finish

Cladding

Sides - Treated timber spaced boarding to gables as shown

Roof - Natural finish profile 6 fibre cement

Steel eaves beam gutters with 110mm downpipes

Foundation works through existing concrete yard

Note column dashes with passages, provide columns and carner beams to avoid clash