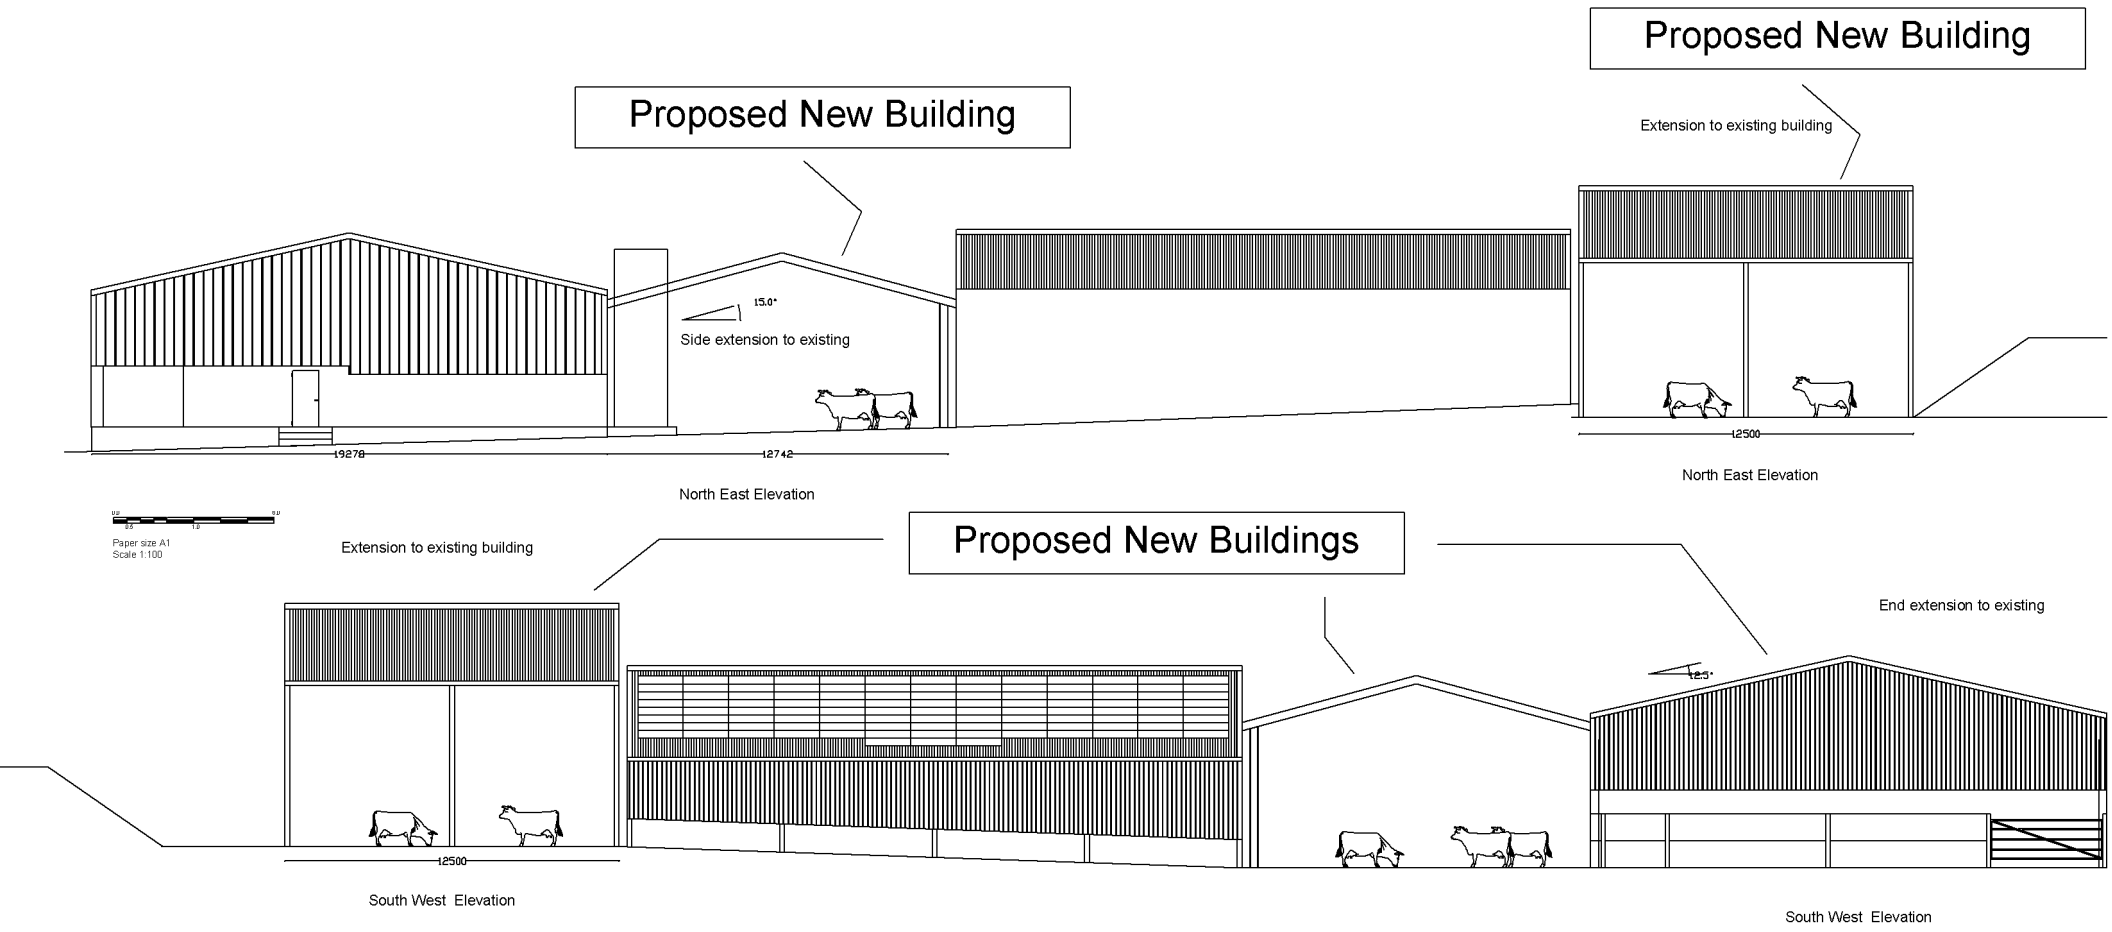



Robin Stevenson Ltd

Date - 28/04/25

Project - Lodgelands Farm

Existing buildings shown in grey

Scale 1:100

Paper Size A1

Drawing Number RS/Llands/04/ PROPOSED NEW BUILDINGS
Rev -

Specification Notes

Building - Agricultural specification steel portal frame

All steel with galvanised finish

Cladding
Sides - Treated timber spaced boarding to gables as shown

Roof - Natural finish profile 6 fibre cement

Steel eaves beam gutters with 110mm downpipes

Foundation works through existing concrete yard

Note column clashes with passages, provide columns and carrier beams to avoid clash