


GENERAL NOTES:  
This drawing has been produced for our client and is submitted as part of a planning application / building regulations submission and is not intended for use by any other person or for any other purpose. Use of this drawing is subject to copyright.  
The contractor is to check all site dims and levels before work starts and notify Architect of any discrepancies. This drawing must be read and checked against all structural and other specialist drawings and specifications etc. The contractor is to comply with all current British Standards and Building Regulations whether or not specifically stated on these drawings. Do not scale from this drawing.

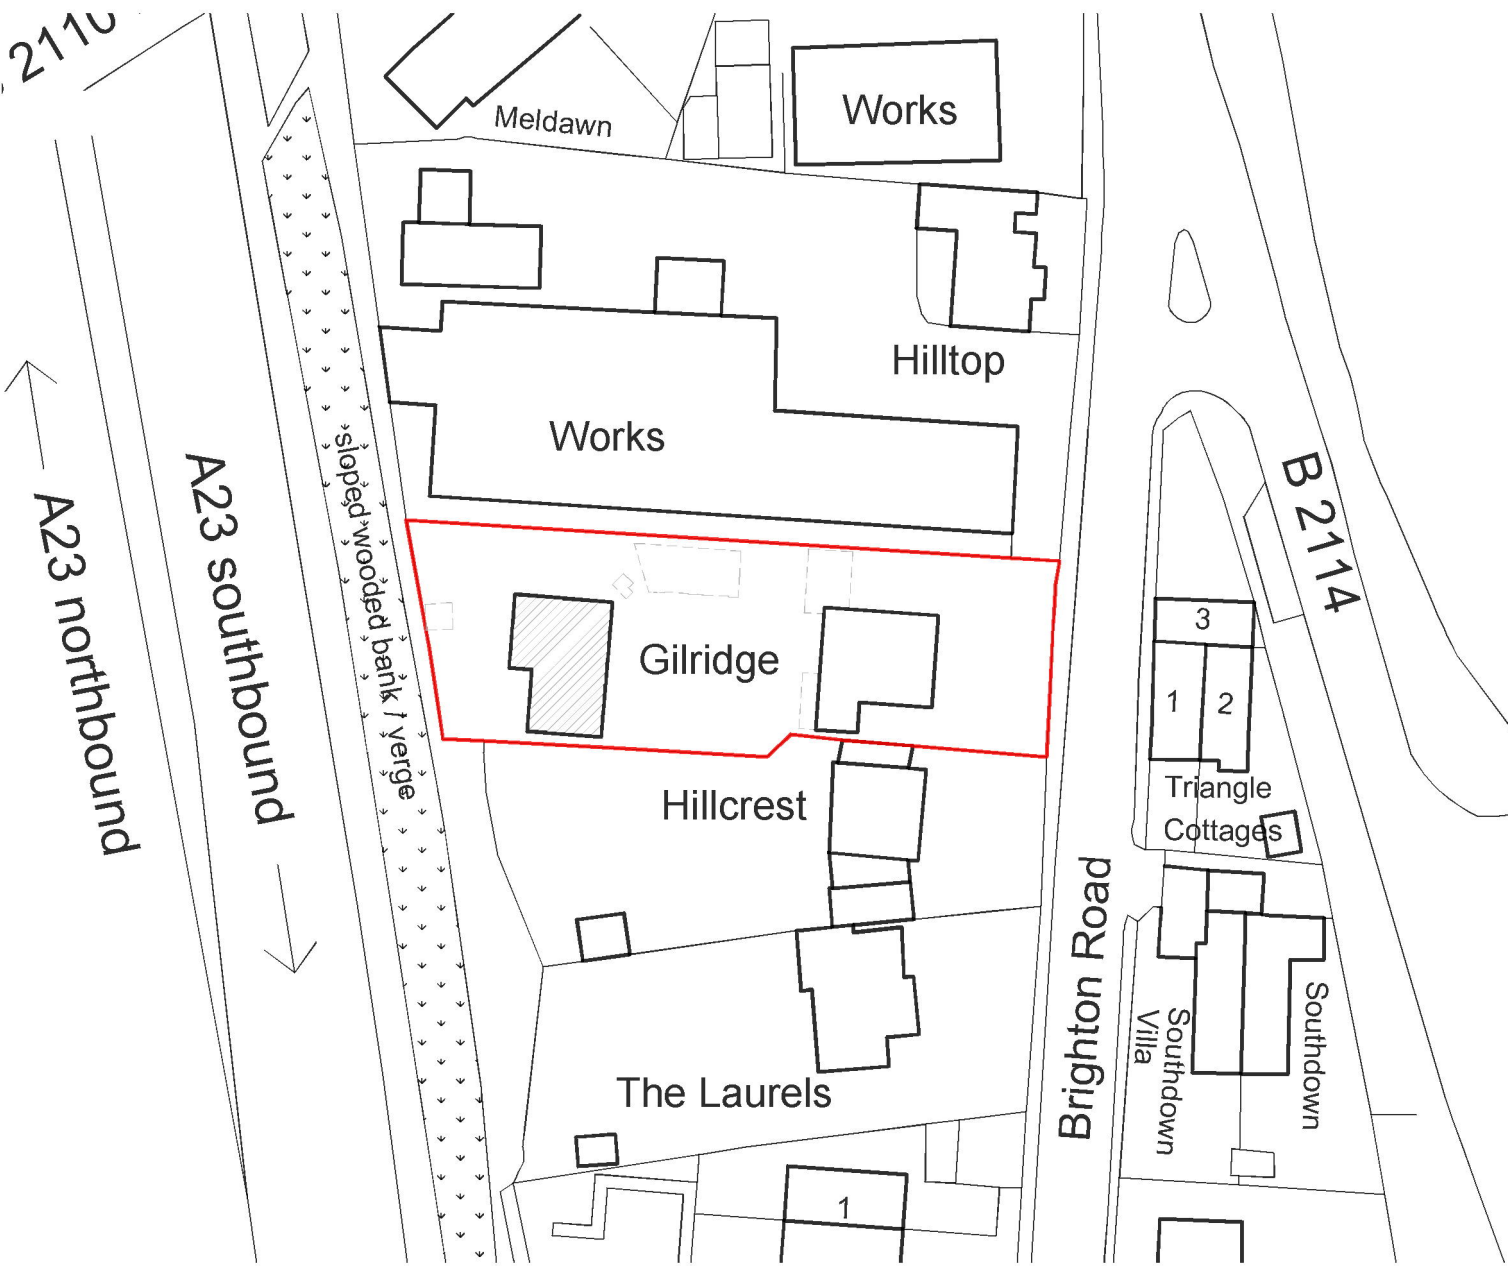


Block Plan - 1:500 scale

LIGHTBOX


ARCHITECTURE  
LIMITED

121 Greenbank Avenue  
Saltdean  
East Sussex  
BN2 8QP


07754 093827  
email: info@lightboxarchitecture.com  
web: www.lightboxarchitecture.com

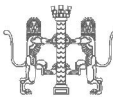

© Lightbox Architecture Limited (UK) - 2019

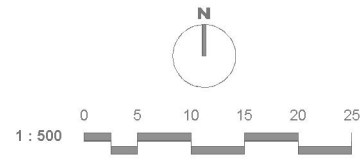

Client  
Barry Davis & Sophie Moon  
Address  
"Gilridge",  
Brighton Road,  
Handcross,  
RH17 6BZ.

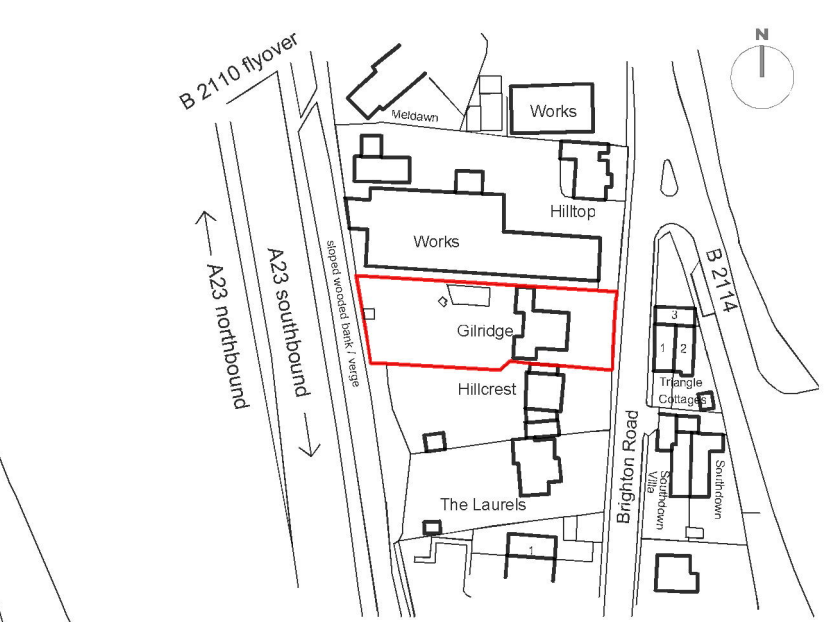

Location Plan - 1:1250 scale



|                                                   |          |                |    |                                         |            |                          |  |
|---------------------------------------------------|----------|----------------|----|-----------------------------------------|------------|--------------------------|--|
| Drawing<br>Site Location & Block Plan             |          |                |    | Drawing Number<br><div>23/114/LOC</div> |            | Revision<br><div>E</div> |  |
| <div>PRELIMINARY / PLANNING / BUILDING REGS</div> |          |                |    |                                         |            |                          |  |
| Rev.                                              | Date     | Description    | By | Scale<br>As Indicated @ A3              | Date       | By                       |  |
| E                                                 | 26.11.24 | Revised scheme | AB |                                         | 25.10.2023 | AB                       |  |