



LOCATION PLAN

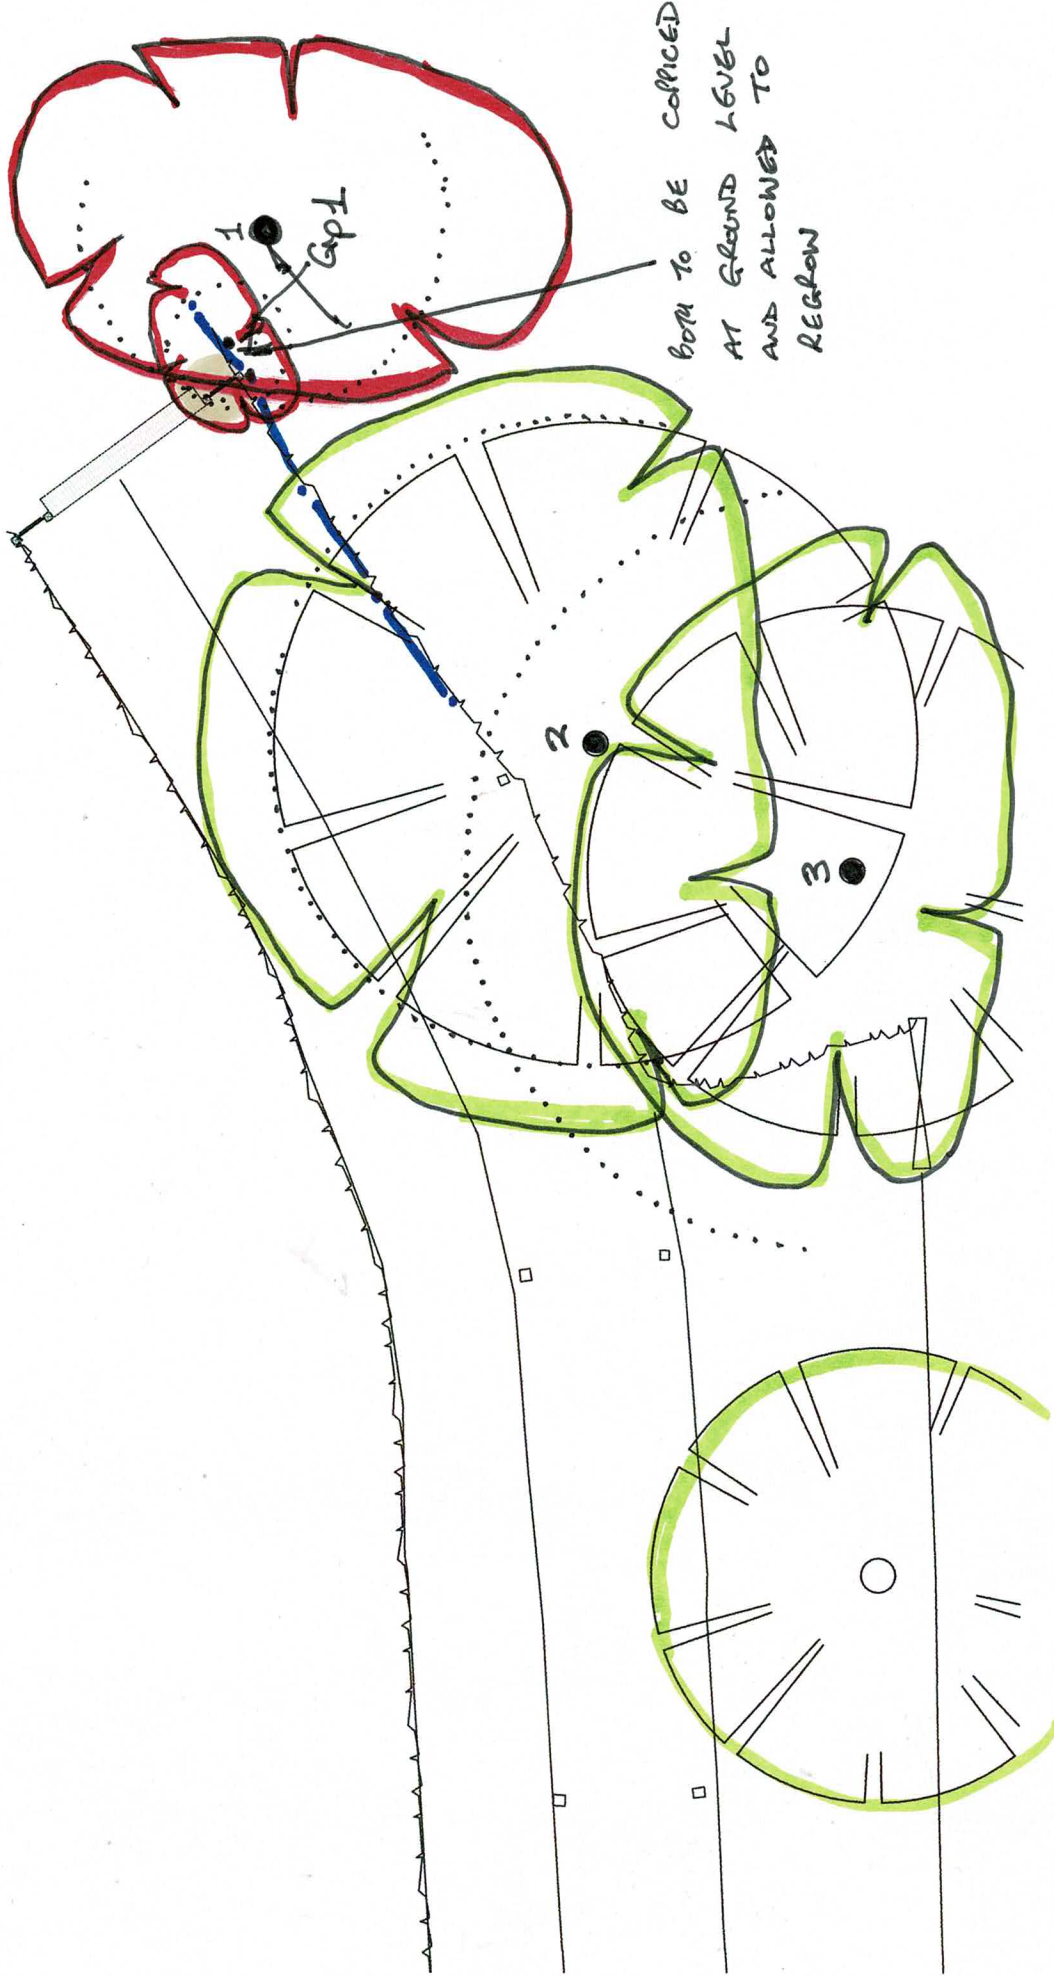

0 10m

PROPOSED: GATE 1 LOCATION

- Key:
- = Trees which will be retained and fully protected.
 - = Trees which cannot be retained with this layout.
 - = Radial Root Protection Zone in accordance with Section 6.2 of BS5837.
 - = Protective Fencing to be 'Fit For Purpose' as per BS5837 recommendations.
 - = 'Hand Dig' ONLY within this zone.

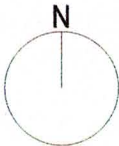

	
project	Nether Walstead East Mascalls Lane Lindfield Sussex
client	Mr & Mrs E Ball
title	Tree Protection Plan Gate 1
dwg	BJH 03/04 1 of 4
scale	1:200 @ A3
date	December 2024
job	1386
drawn by	bjh
10 Southleigh Grove, Hayling Island, Hampshire PO11 0SH 07875 520881 bernieharverson@gmail.com	

This drawing is protected under Copyright and at no time should any portion of this drawing be reproduced or copied without the permission of The Architect/Design Copyright Act 1988. This drawing must not be used for purposes other than that for which it is provided. It is supplied without liability for any errors or omissions and is subject to statutory consents. All drawings are to be read in conjunction with any relevant specifications, consultant, manufacturer and specialist information. Drawings are to be scaled for planning application purposes only. All dimensions are to be checked on site by, and remain the responsibility of, the Main Contractor - any and all discrepancies are to be brought to the attention of The Architect.

REV:	DESCRIPTION
0	FIRST ISSUE

BY:	CHK:	DATE:	Notes:
SD	ID	25.11.24	

FOR PLANNING PURPOSES ONLY
Address: NETHER WALSTEAD EAST MASCALLS LN. RH16 2QJ
Drawing: GATE LOCATION
PROPOSED:
Scale: 1:200 @A3 Drawing no: **0001 -PL- 210** Revision: **0**

DOLL & CO.

ARCHITECTURE/DESIGN

33 Newman Street, London, W1T 1PY, 0203 8707 282, www.dollandco.co