


LOCATIC

	
project	Nether Walstead East Mascalls Lane Lindfield Sussex
client	Mr & Mrs E Ball
title	Tree Protection Plan Gate 3
dwg	BJH 03/04 3 of 4
scale	1:200 @ A3
date	December 2024
job	1386
drawn by	bjh
10 Southleigh Grove, Hayling Island, Hampshire PO11 0SH 07875 520881 bernieharverson@gmail.com	



Key:

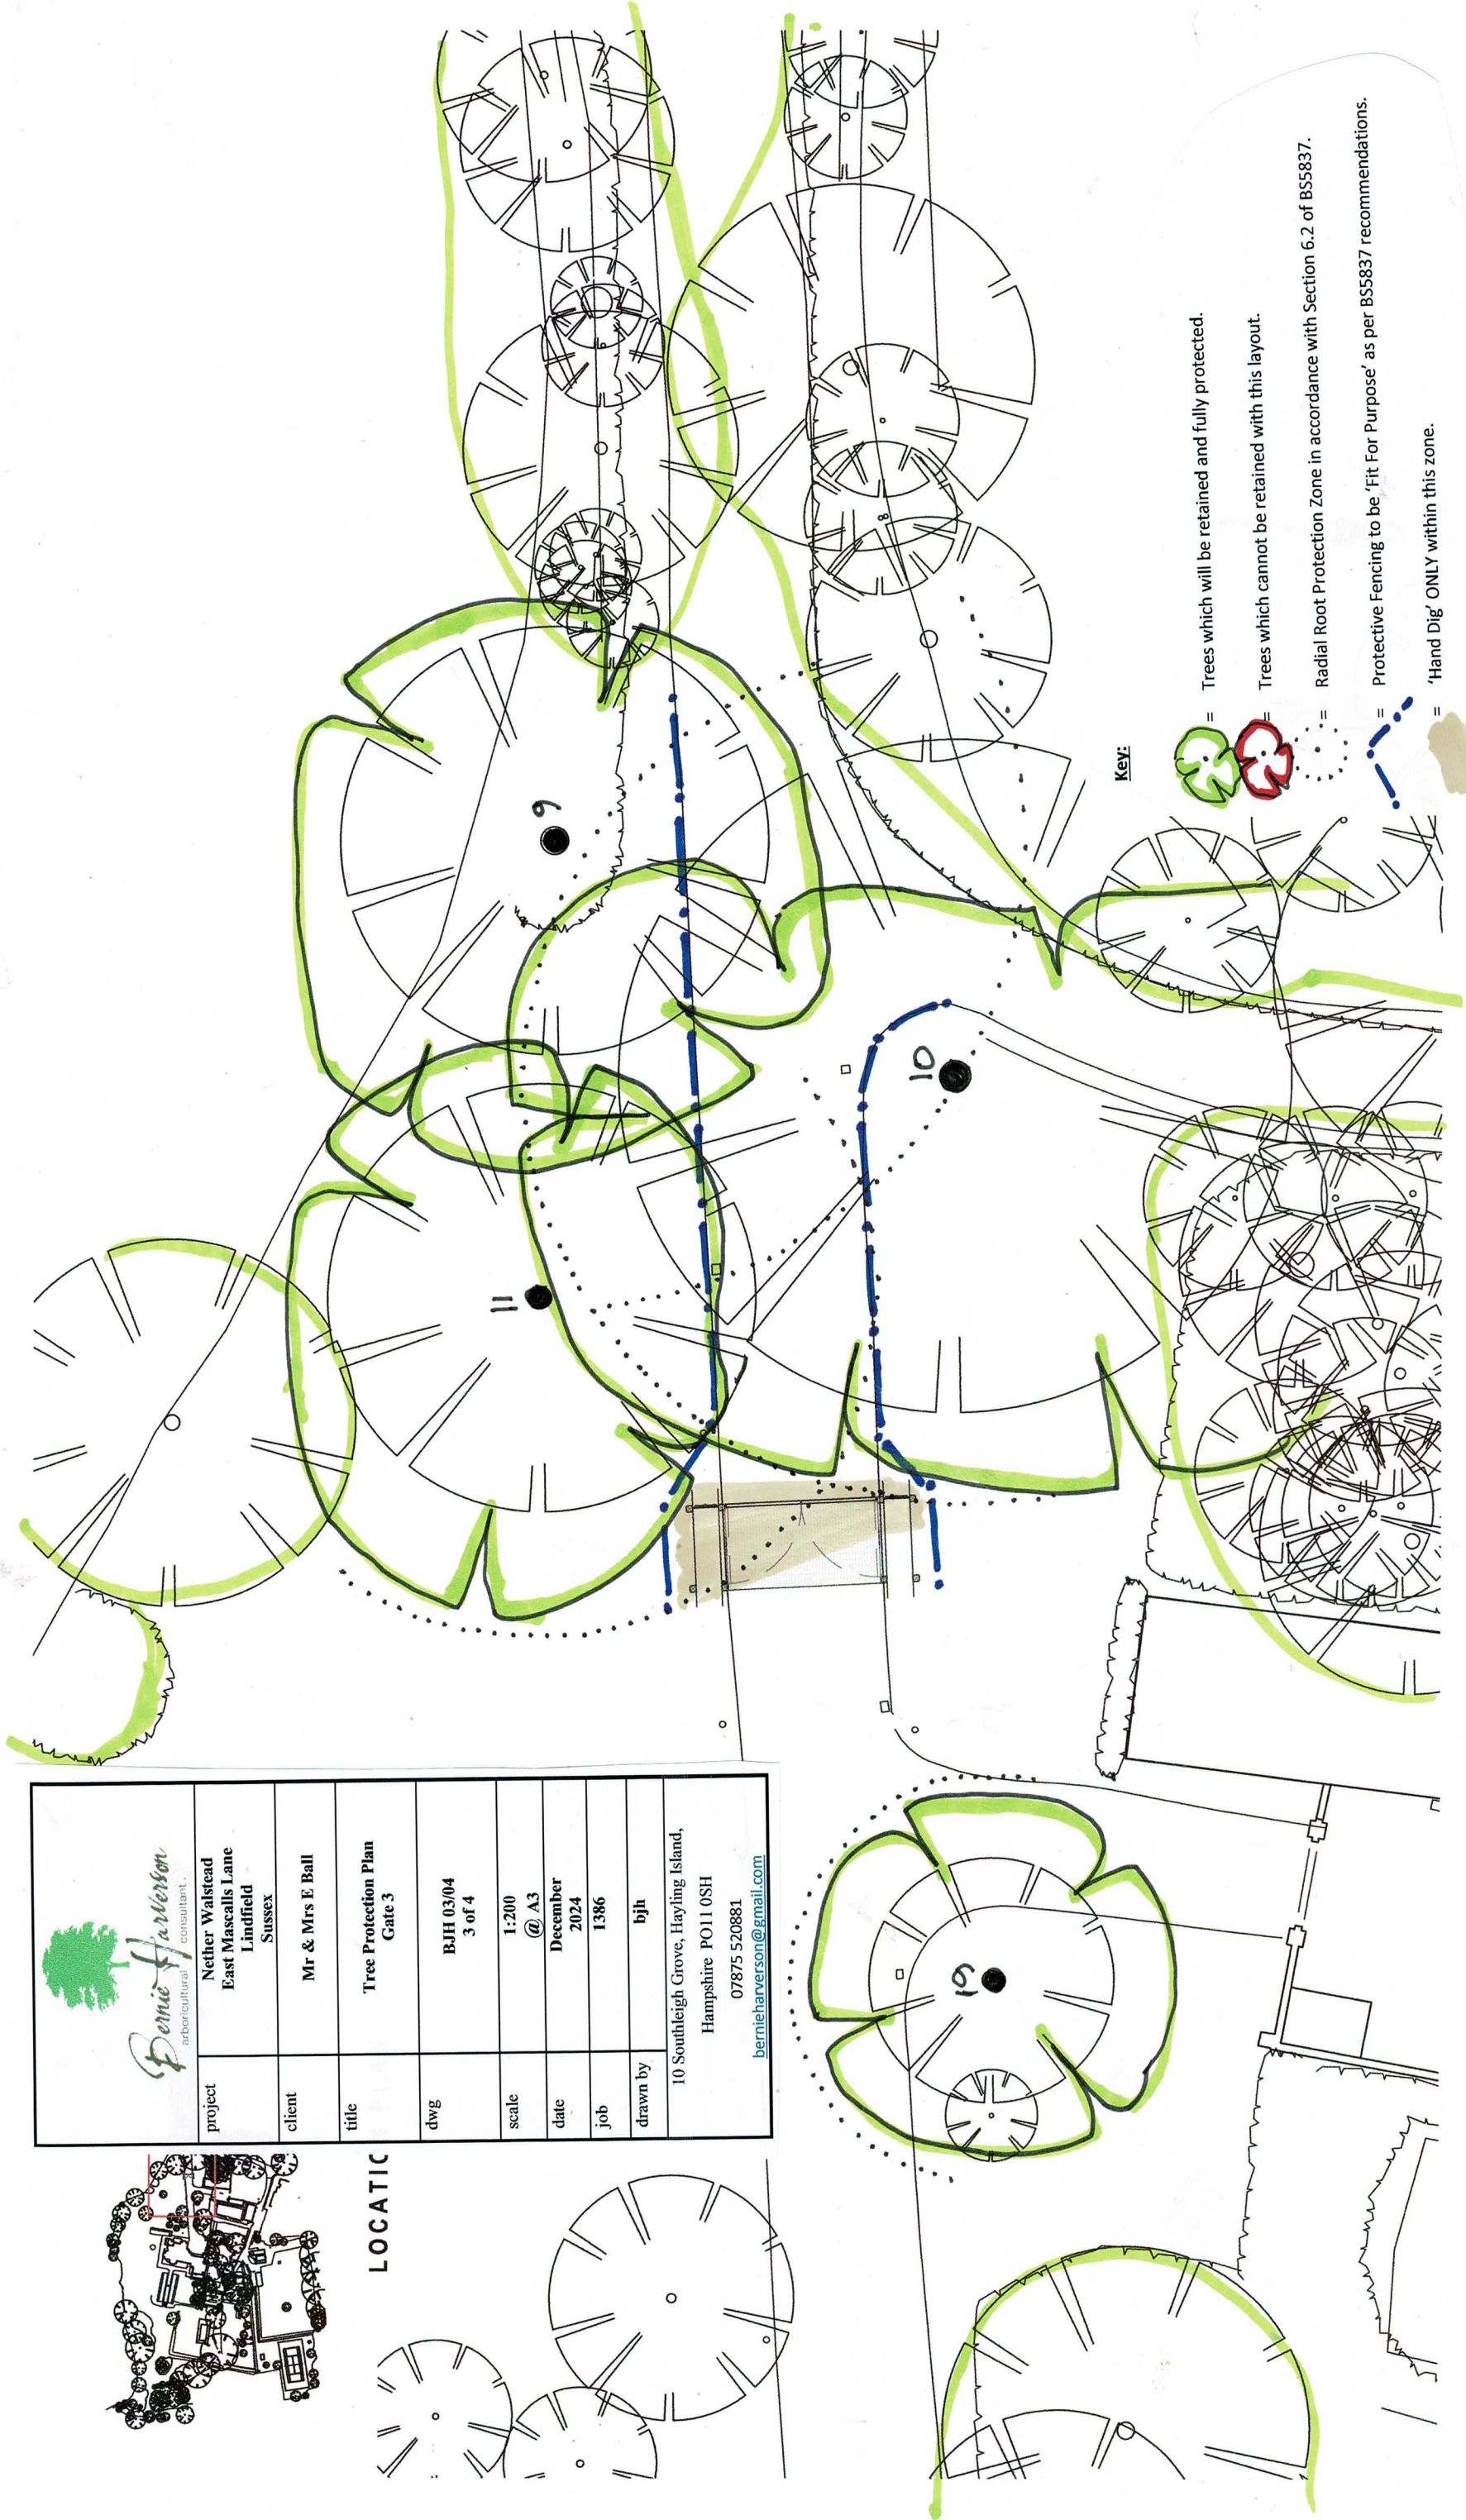

Trees which will be retained and fully protected.



Trees which cannot be retained with this layout.



Radial Root Protection Zone in accordance with Section 6.2 of BS5837.




Protective Fencing to be 'Fit For Purpose' as per BS5837 recommendations.



'Hand Dig' ONLY within this zone.

0 10m

PROPOSED: GATE 3 LOCATION

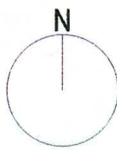

DOLL & CO.

ARCHITECTURE/DESIGN

33 Newnham Street, London, W1T 1PY, 0203 8707 262, www.dollandco.co

REV: DESCRIPTION
0 FIRST ISSUE
A UPDATED GATE LOCATION

BY: CHK: DATE: Notes:
SD ID 25.11.24
SD NS 11.12.24

FOR PLANNING PURPOSES ONLY
Address: NETHER WALSTEAD EAST MASCALLS LN. RH16 2QJ
Drawing: PROPOSED: GATE LOCATION
Scale: 1:200 @A3 Drawing no: 0001 -PL- 212 Revision: A

This drawing is protected under Copyright and at no time should any portion of this drawing be reproduced or copied without the permission of The Architect (Design Copyright Act 1988). This drawing must not be used for purposes other than that for which it is provided. It is supplied without liability for any errors or omissions and is subject to statutory consents. All drawings are to be read in conjunction with any relevant specifications, consultant, manufacturer and specialist information. One set of drawings is to be retained by the client and the responsibility of these drawings are to be checked on site by and made the responsibility of the Client. Any and all discrepancies are to be brought to the attention of The Architect.