


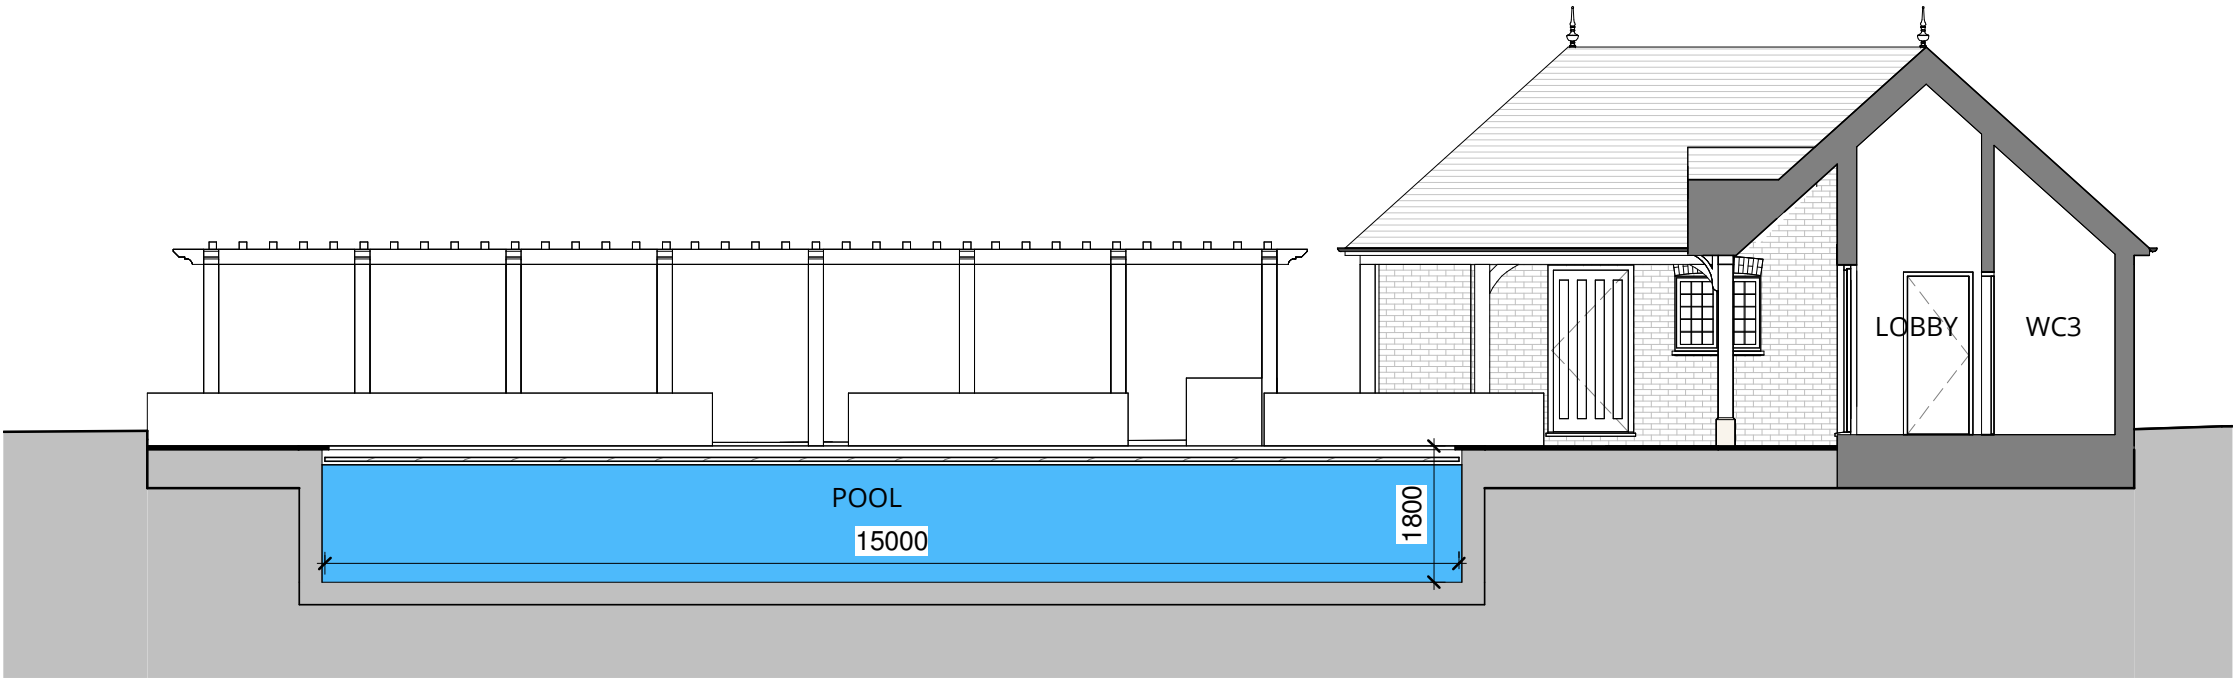

Pool House Section 1
1 : 100



Pool House Section 2
1 : 100

0	0	241211
Rev	Description	Date



WOLFF ARCHITECTS

16 lambton place
notting hill
london w11 2sh
t 02072293125
f 02072293257
e info@wolffarchitects.co.uk

status:

PLANNING

project:
Lychgate Cottage

drawing title:
Proposed Pool House Sections

date: 01/02/25 scale: 1 : 100

dwg no: 2414-PL-311 rev no: 0

