



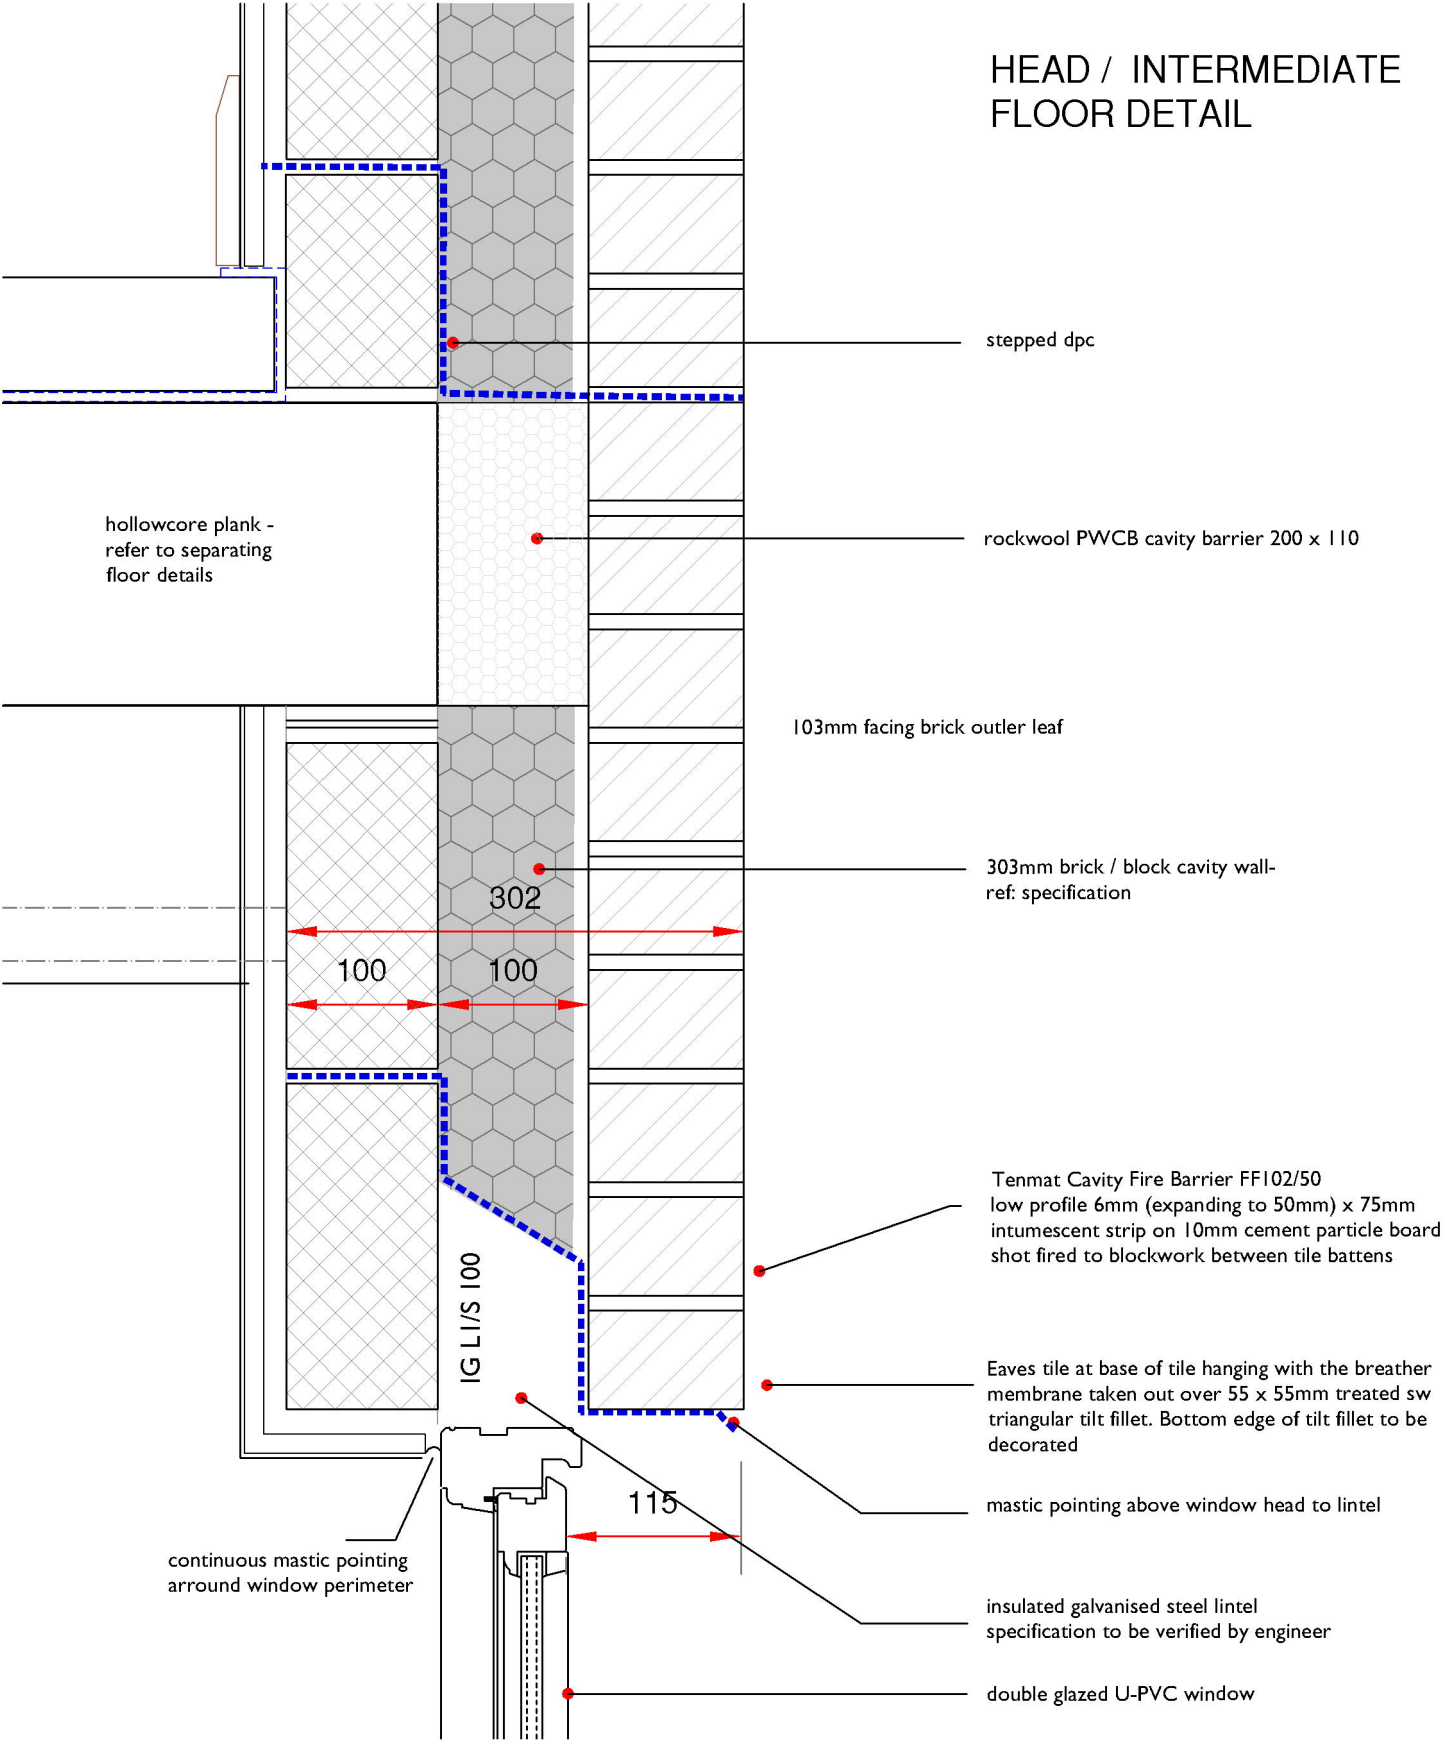

HEAD / INTERMEDIATE
FLOOR DETAIL

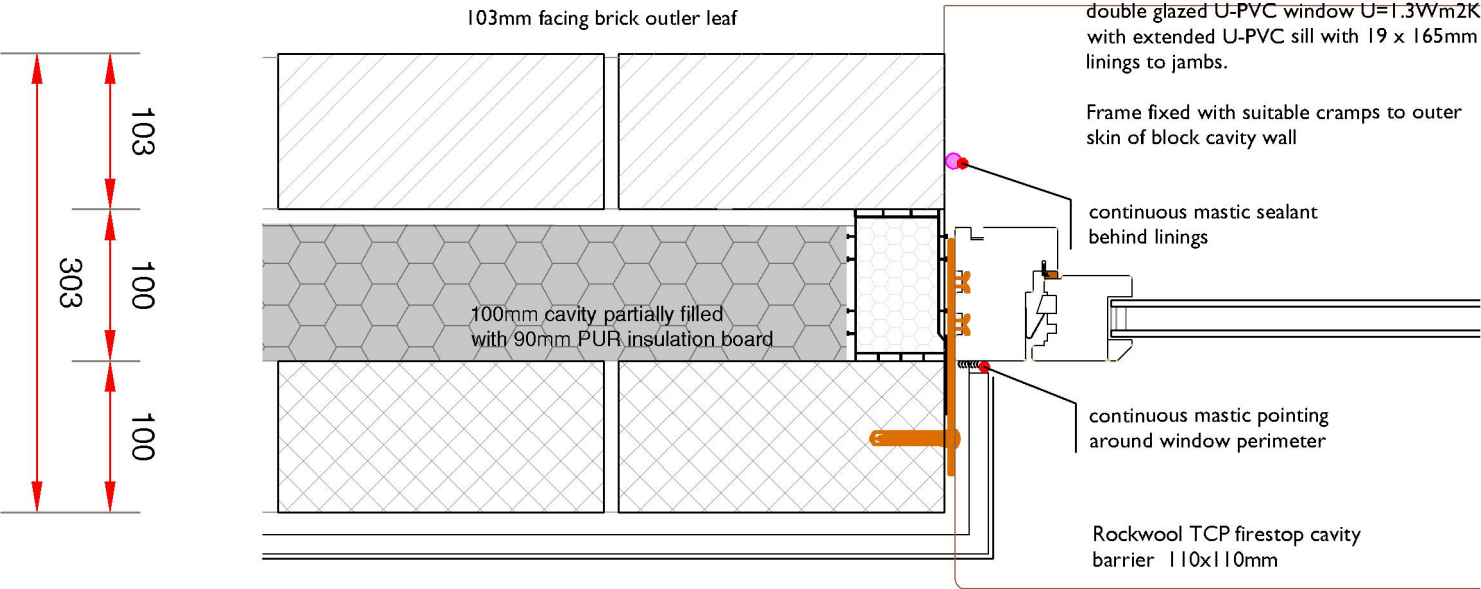

JAMB DETAIL

TENDER

T2 - Amended to client comments	17.09.24
T1 - Tender Issue	10.09.24

Revisions	Date
-----------	------

WAS

CHARTERED ARCHITECTS

UCKFIELD

Tel: 01825 768222

BRIGHTON

Tel: 01273 069042

Job Title.

EAST COURT
College Lane, East Grinstead, RH19 3LT

Description.

NEW BUILD - SOUTH & WEST WINGS
HEAD / INT. FLOOR & JAMB DETAILS
WINDOW DETAILS 02

Scale: 1:10 @A3	Drawn By: tdd
Date: 10/09/24	

Job Number: EG.24.124	Drawing No: 40_32
------------------------------	--------------------------