


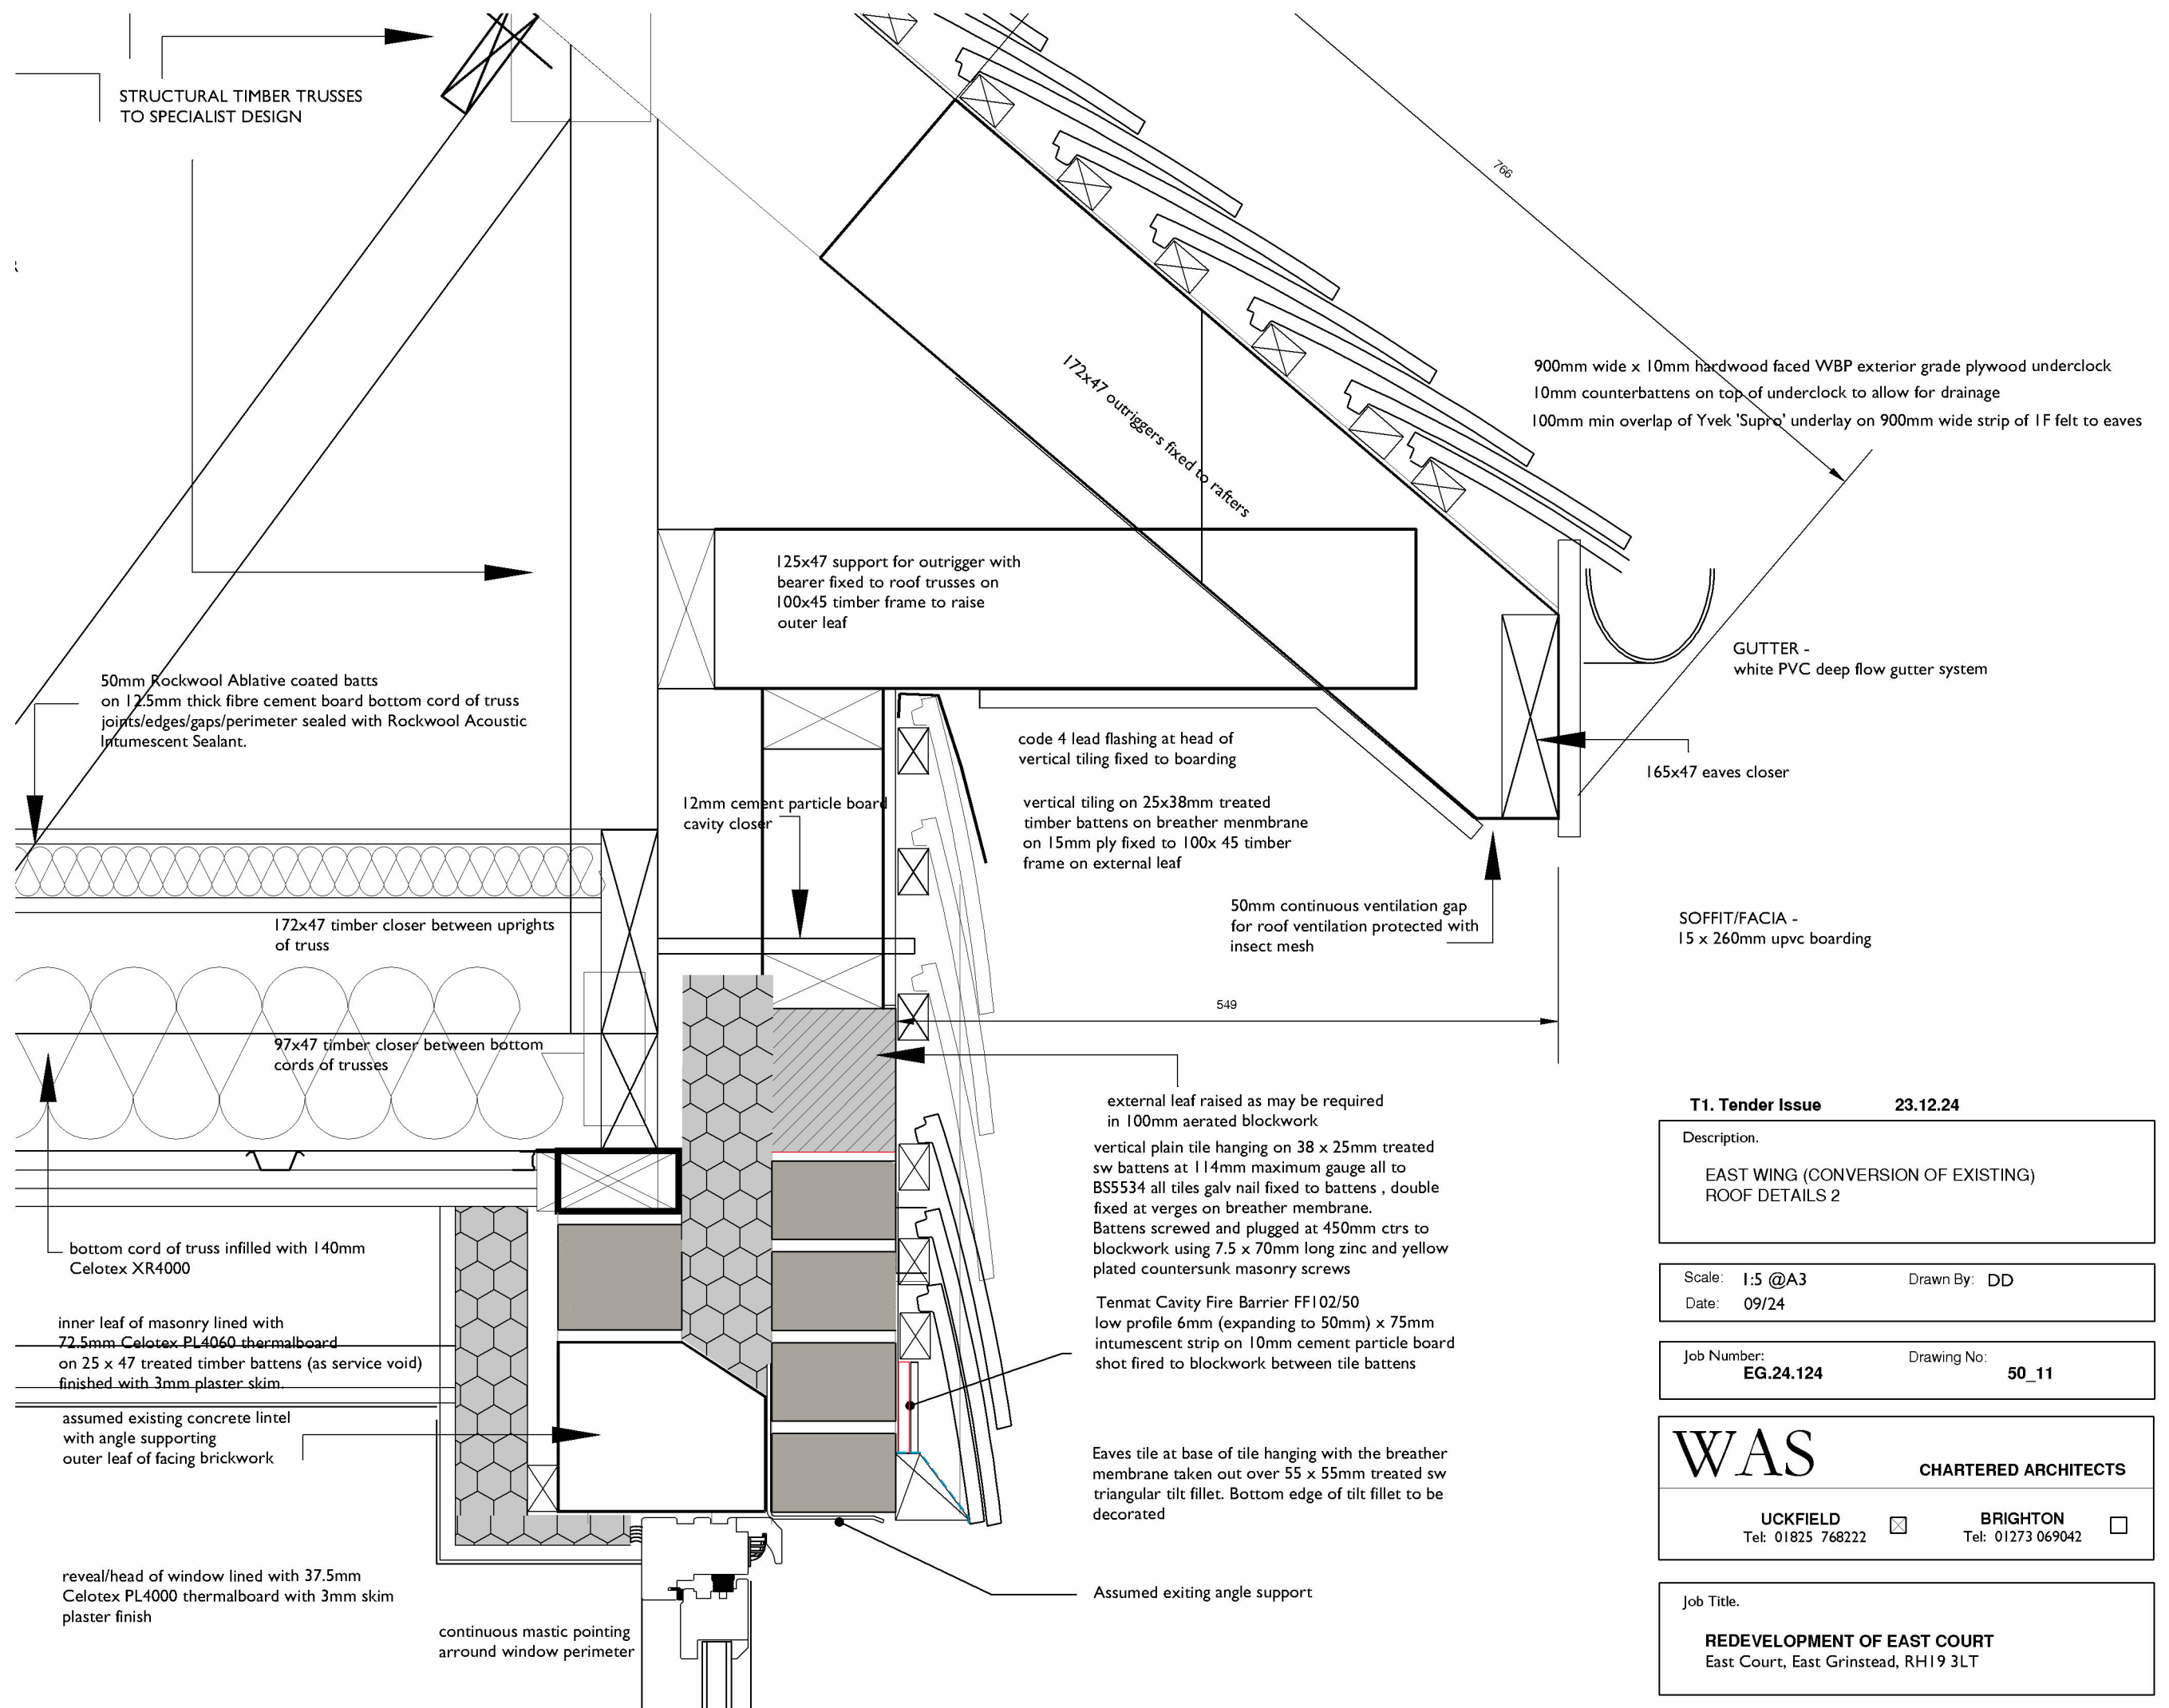

T1. Tender Issue 23.12.24

Description.
EAST WING (CONVERSION OF EXISTING)
ROOF DETAILS 2

Scale: 1:5 @A3 Drawn By: DD
Date: 09/24

Job Number: EG.24.124 Drawing No: 50_11

WAS CHARTERED ARCHITECTS
UCKFIELD ☒ Tel: 01825 768222 BRIGHTON ☐ Tel: 01273 069042

Job Title.
REDEVELOPMENT OF EAST COURT
East Court, East Grinstead, RH19 3LT