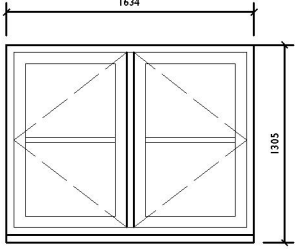
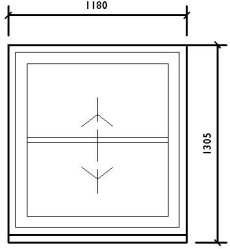
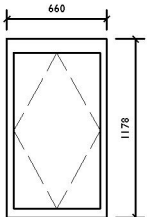
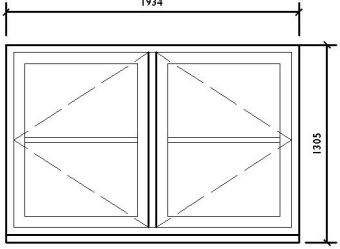
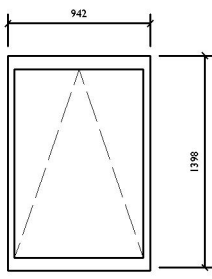
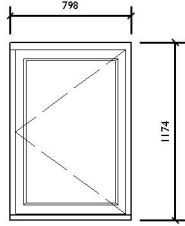
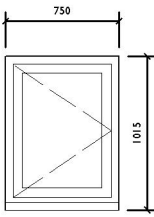
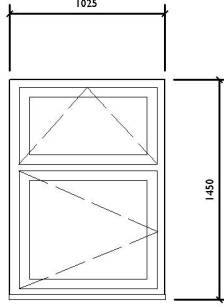
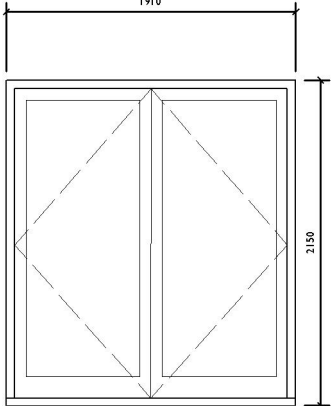
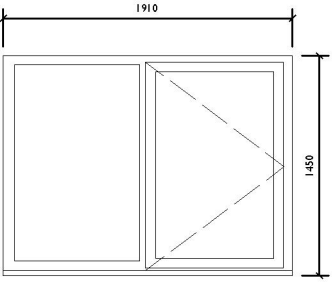
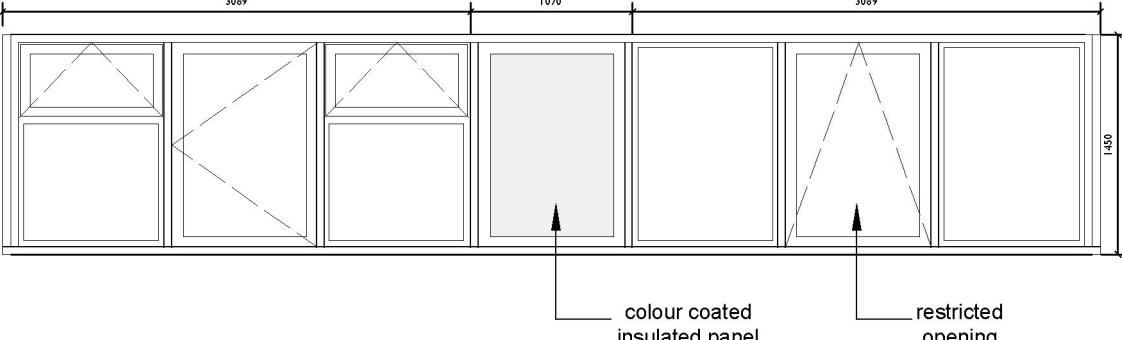
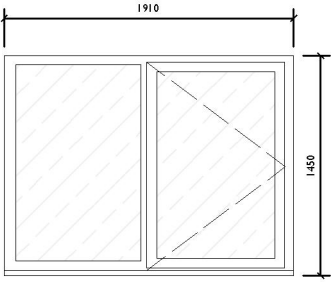
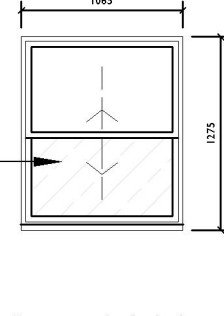
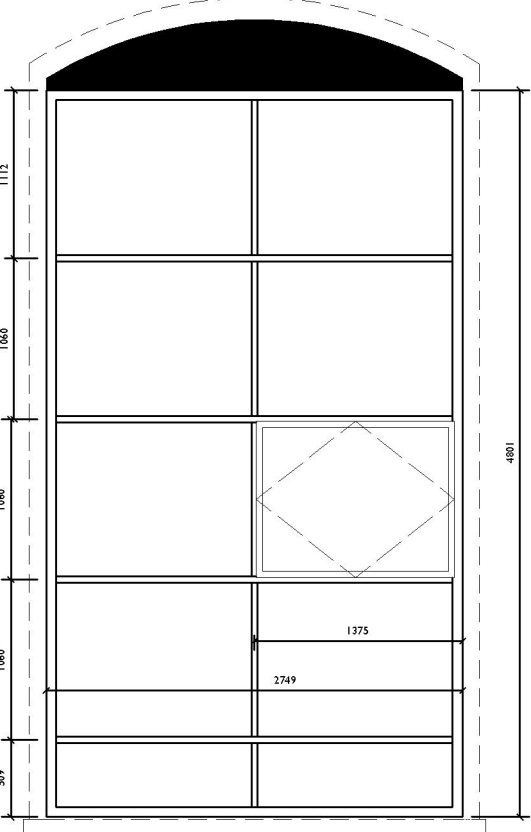
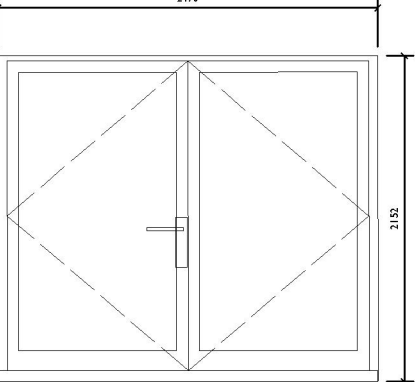
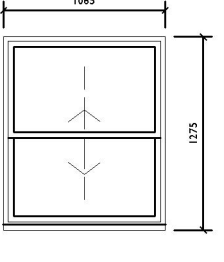
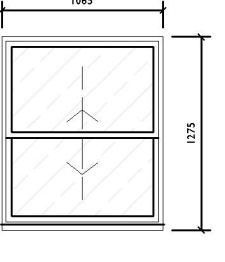











02 SECOND FLOOR

							
opening restrictors Dormer Type 3	Dormer Type 2 vertical slider	structural opening 710x1223 central pivot cc aluminium dark grey RAL 7043	Dormer Type 1	AOV roof window 942x1398 structural opening 992x1443 cc aluminium dark grey RAL 7043 connection/control thru fore detection system	sill extended to 190mm		
							






01 FIRST FLOOR

											
sub frame of additional 36mm to allow for return of tile hanging sill extended to 190mm		sub frame of additional 36mm to allow for return of tile hanging sill extended to 190mm	toughened/laminated double glazing PAS 24 doorset sill extended to 190mm	sub frame of additional 36mm to allow for return of tile hanging sill extended to 190mm	sub frame of additional 36mm to allow for return of tile hanging sill extended to 190mm	sub frame of additional 36mm to allow for return of tile hanging sill extended to 190mm glazing obscured to Pilkington level 3	sub frame of additional 36mm to allow for return of tile hanging vertical slider sill extended to 190mm	colour coated (white) aluminium screen toughened/laminated double glazing sill extended to 190mm	toughened/laminated double glazing PAS 24 doorset sill extended to 190mm	vertical slider	vertical slider glazing obscured to Pilkington level 3
											

G GROUND FLOOR

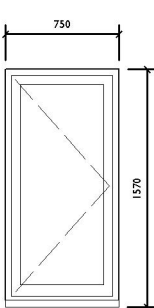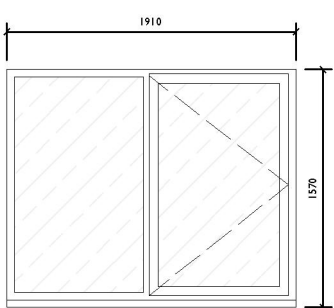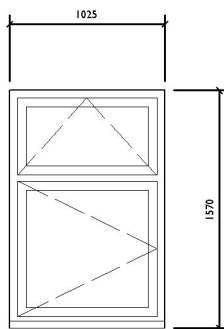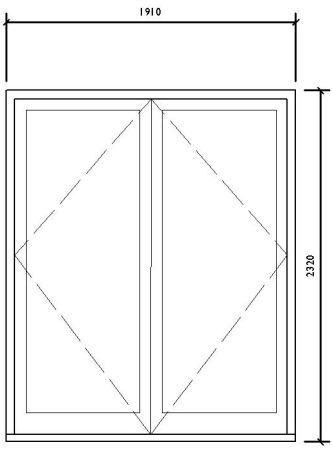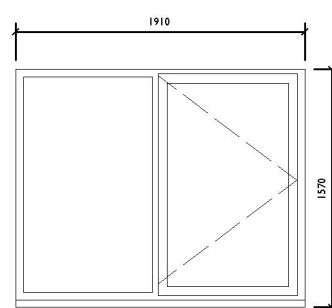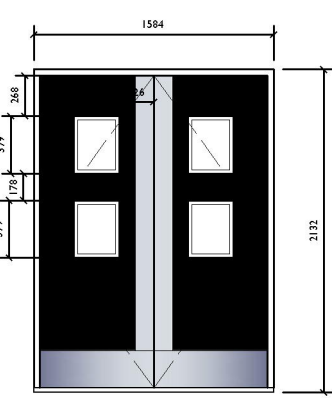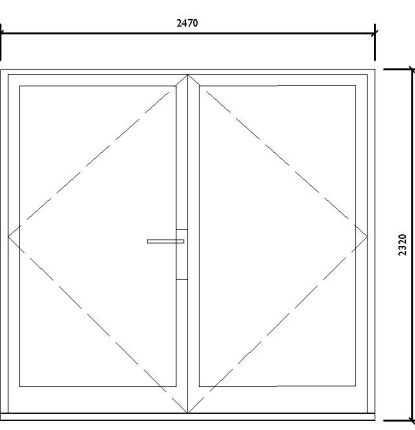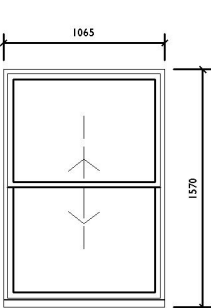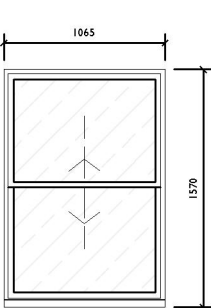									
PAS 24 security requirement	glazing obscured to Pilkington level 3 PAS 24 security requirement	PAS 24 security requirement	toughened/laminated double glazing PAS 24 doorset	PAS 24 security requirement	colour coated (white) aluminium door screen magnetic door lock with button release for door entry system toughened/laminated double glazing steel double door set PAS 24 doorset / glazing	magnetic door lock with button release for door entry system toughened/laminated double glazing steel double door set PAS 24 doorset	toughened/laminated double glazing PAS 24 doorset	vertical slider PAS 24 security requirement	vertical slider glazing obscured to Pilkington level 3 PAS 24 security requirement
									

B LOWER GROUND FLOOR

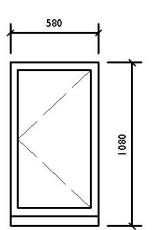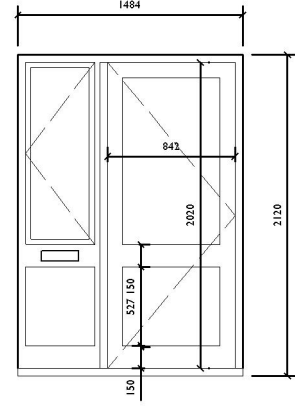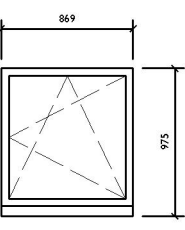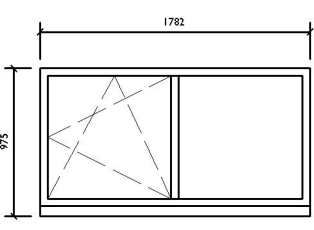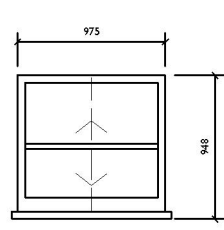					
sill extended to 190mm PAS 24 security requirement sub frame of additional 36mm to allow for return of render	sill extended to 190mm colour coated (white) aluminium door screen toughened/laminated double glazing PAS 24 doorset/glazing sub frame of additional 36mm to allow for return of render	sill extended to 190mm PAS 24 security requirement sub frame of additional 36mm to allow for return of render	sill extended to 190mm PAS 24 security requirement sub frame of additional 36mm to allow for return of render	vertical slider sill extended to 190mm PAS 24 security requirement sub frame of additional 36mm to allow for return of render	
					

UNLESS OTHERWISE NOTED ABOVE ALL WINDOWS TO BE
FLUSH-SLIMLINE WHITE UPVC WITH
DOUBLE GLAZING TO ACHIEVE A U-VALUE OF 1.4 W/m2K
AND 165mm SILL

RESTRICTORS TO BE FITTED TO ALL OPENABLE
WINDOWS WHERE CILL IS LOWER THAN 1100MM HIGH

All glazed panels below 800mm to be double glazed
using toughened safety glass, to approved doc. B.

ALL SIZES ON THIS DRAWING ARE INDICATIVE
CONTRACTOR TO BE RESPONSIBLE
FOR PROVIDING SITE SIZES PRIOR TO FABRICATION

WAS

CHARTERED ARCHITECTS

UCKFIELD ☒
Tel: 01825 768222

BRIGHTON ☐
Tel: 01273 069042

Job Title.

REDEVELOPMENT OF EAST COURT
East Court, East Grinstead, RH19 3LT

T3 - Rooflight References Amended
T2 - Tender Issue
T1 - Tender Issue

15.04.2025
17.01.2024
20.12.2024

Revisions

Date

Description.

WINDOW SCHEDULE
EAST WING

Scale: 1:50 @A1
Date: 12/24

Drawn By: DD

Job Number:
EG.24.124

Drawing No:
90_20