



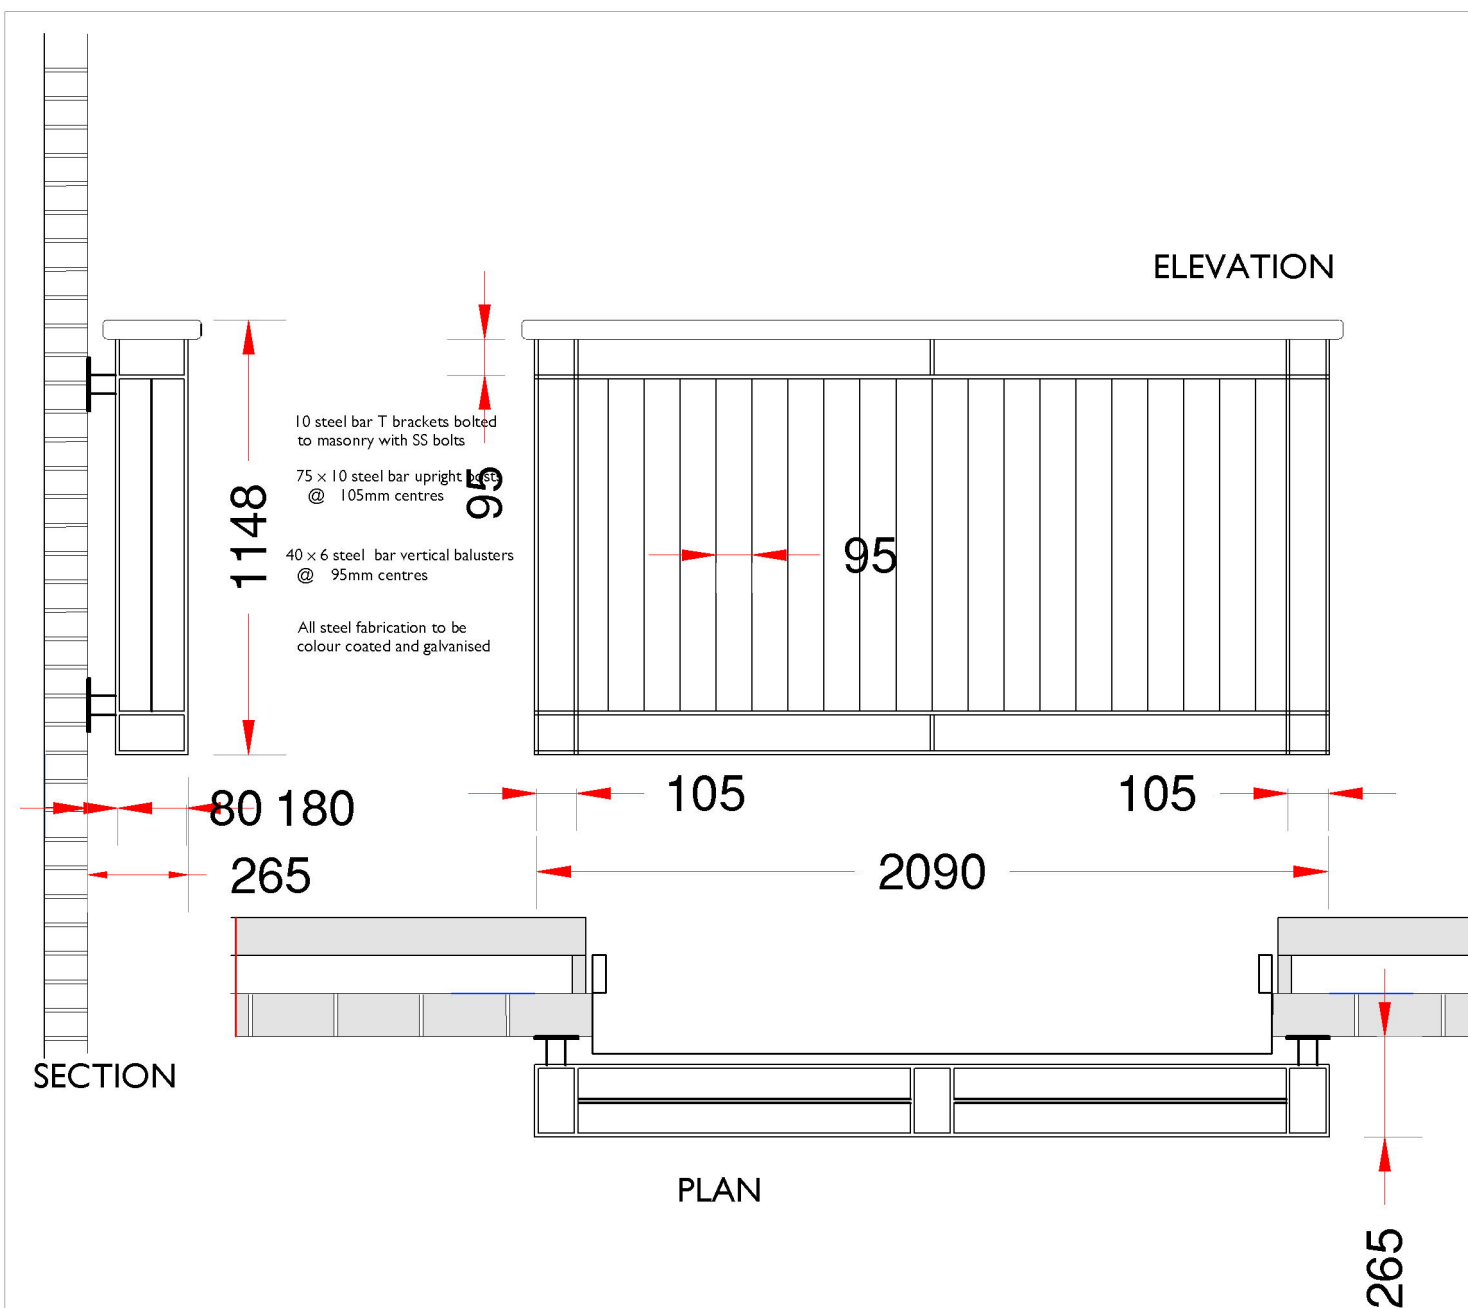

BALCONY / BALUSTRADE

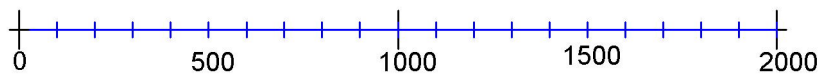

Scale Bar 1:20

P1 - Planning Issue

16.05.2024

Revisions

Date

Job Title: Re-development of East Court,
College Lane, EAST GRINSTEAD RH19 3LT

Scale: 1:20 @A4 Drawn By:
Date: 16/05/24

Description: TYPICAL BALCONY DETAILS 01

Drawing No: EG.24.124_2021



W&A CHARTERED ARCHITECTS

UCKFIELD Tel: 01825 768222