


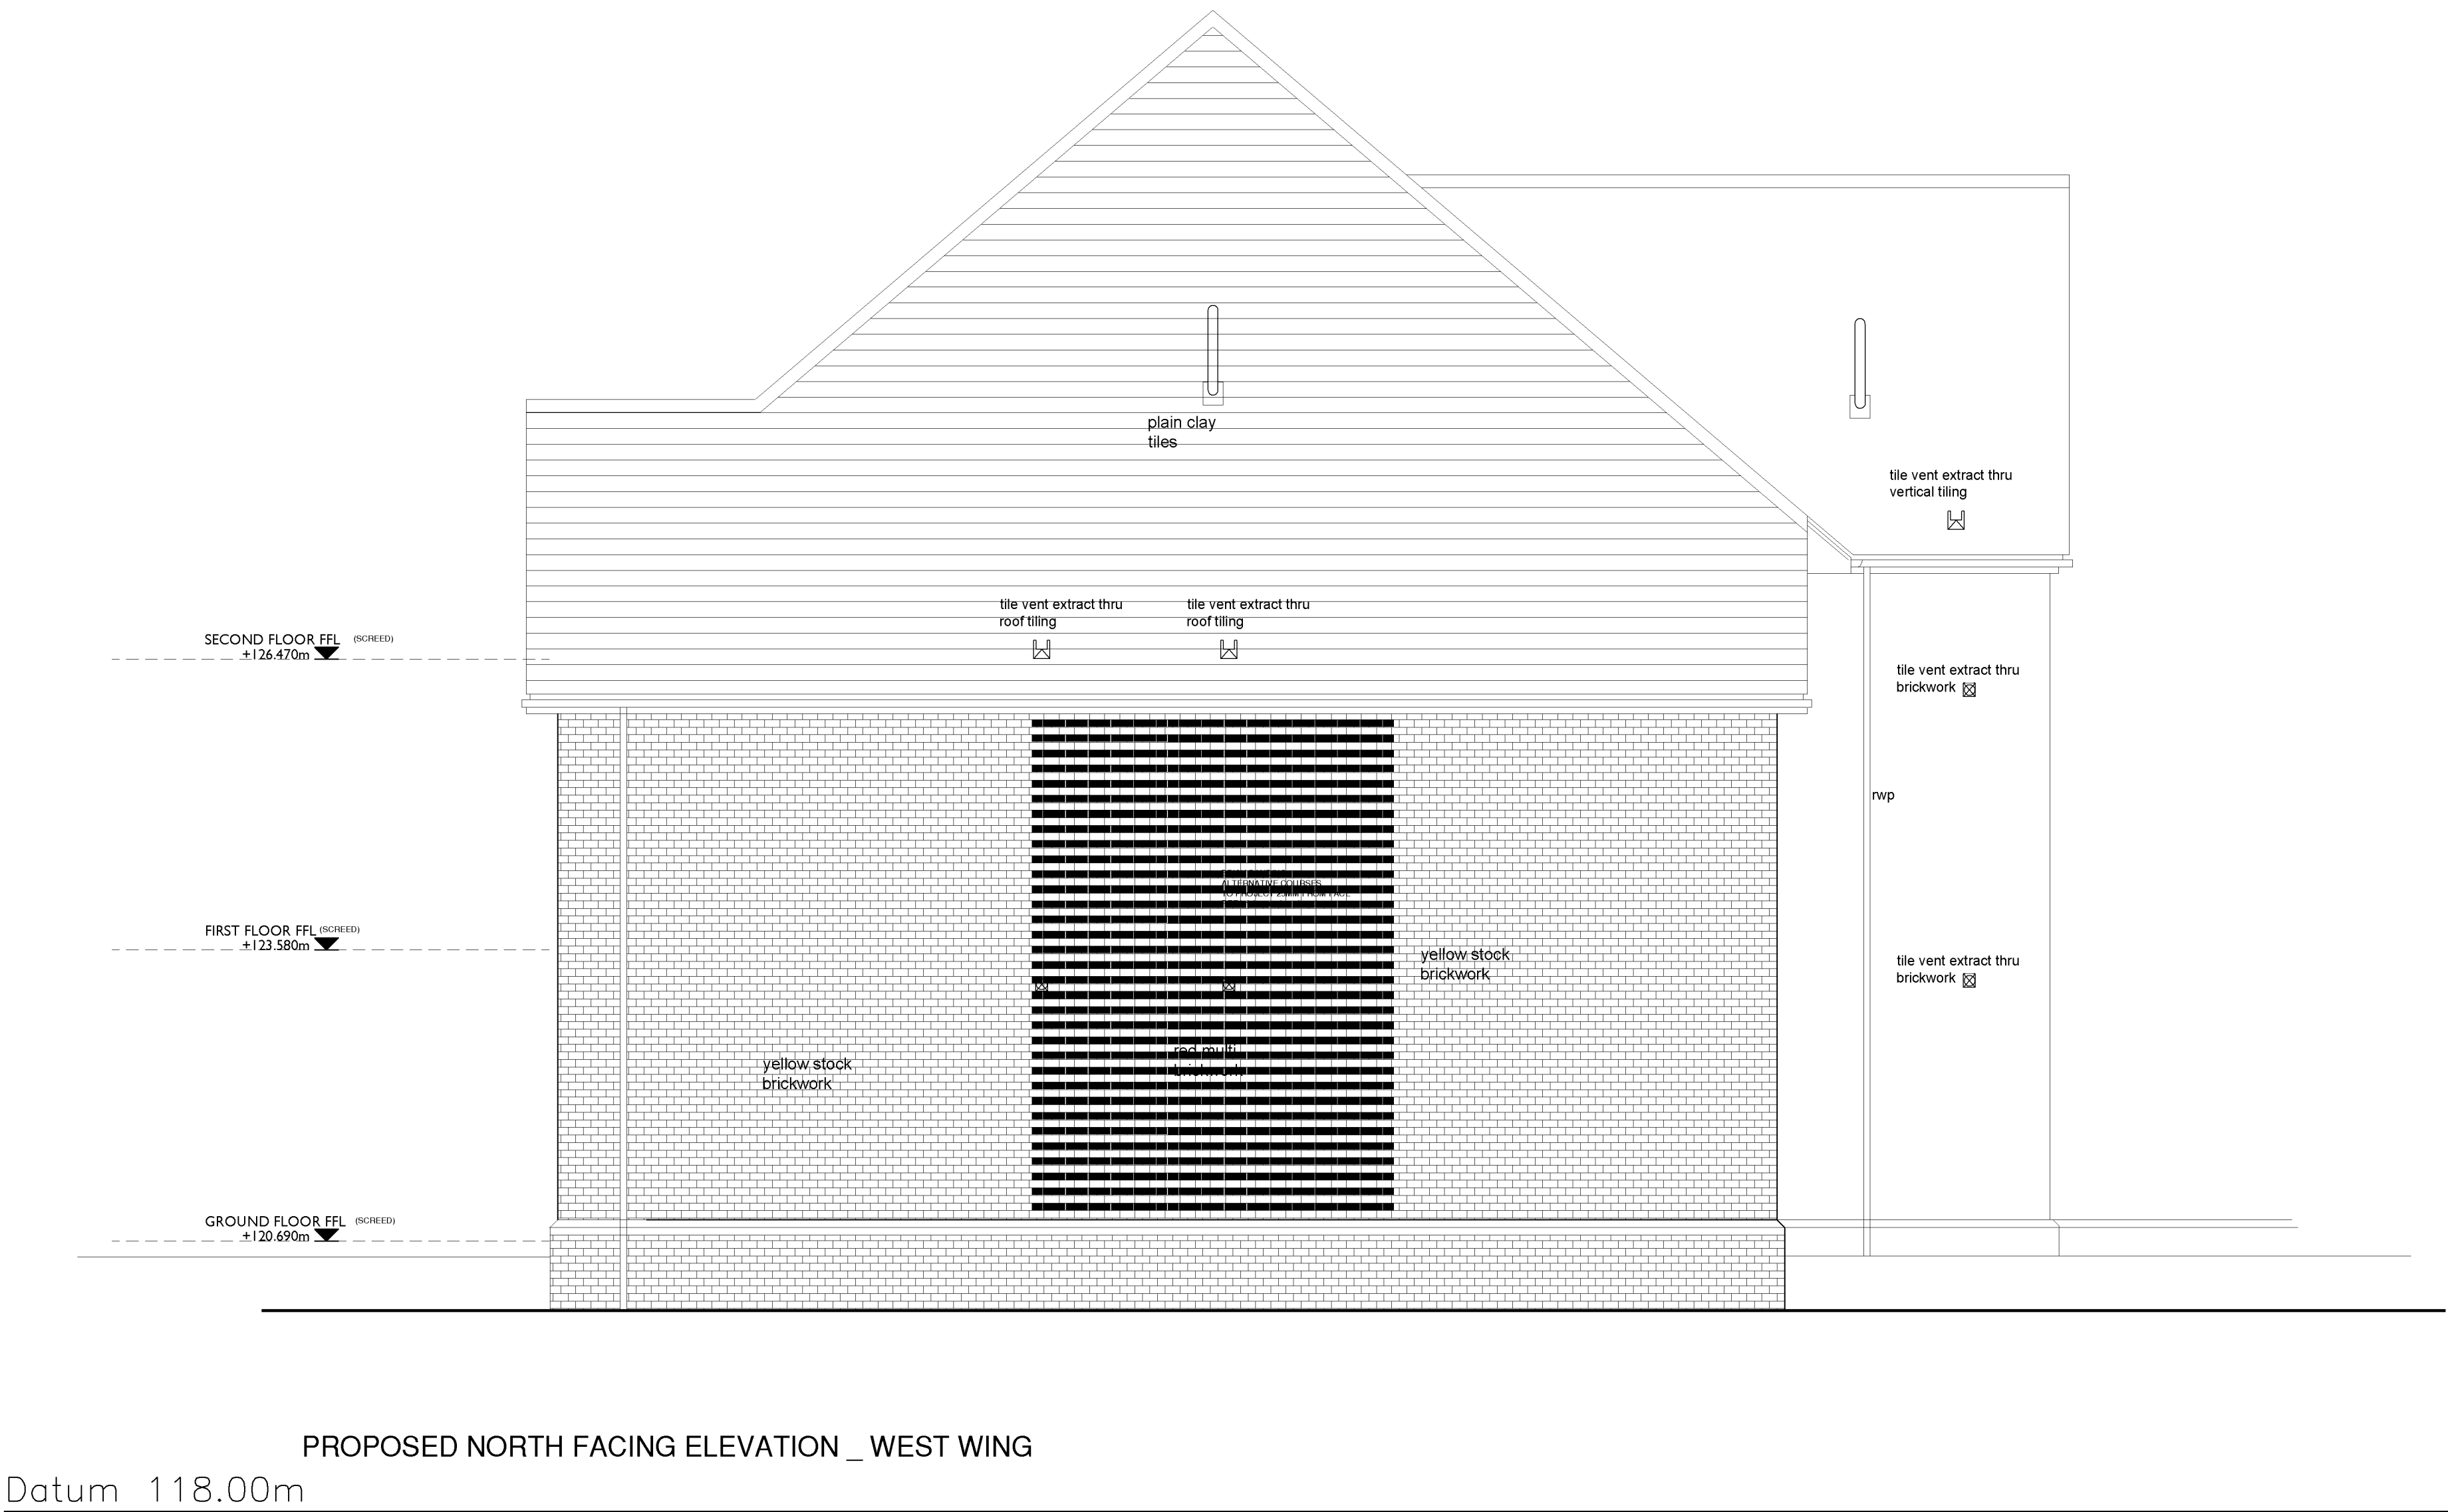

PLANNING


P3 - Planning Condition Discharge Application 16.05.2025
T2 - Tender Issue 23.01.2025
T1 - Tender Issue 20.12.2024

Revisions Date

Description.
GA ELEVATIONS 04
NORTH FACING ELEVATION - PART 2

Scale: 1:50 @A1 Drawn By: DD
Date: 07/24

Job Number: EG.24.124 Drawing No: 3040

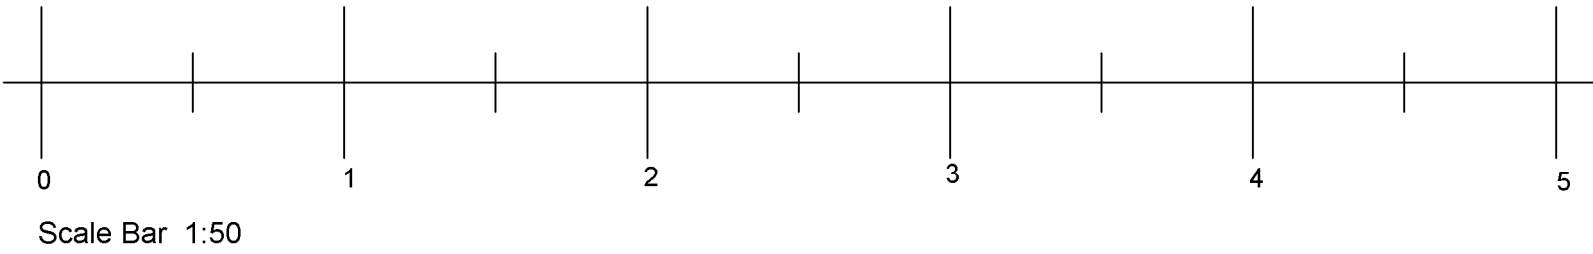


MATERIALS KEY;




Plain Clay
Roof Tiles




Existing
Masonry

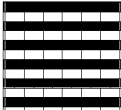


New Brickwork -
London Yellow Stock Mix /
Knightsbridge Buff Multi (yellow)

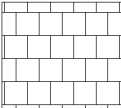

Plain Clay
Tile Hanging

 

Existing
Brickwork

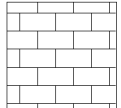

New Brickwork (Contrasting) -
'Crest' Yorvic Restoration (Red)

WAS

CHARTERED ARCHITECTS

UCKFIELD
Tel: 01825 768222



BRIGHTON
Tel: 01273 069042



Job Title.

REDEVELOPMENT OF EAST COURT
East Court, East Grinstead, RH19 3LT