



PROPOSED WEST FACING ELEVATION - WEST WING

Datum 118.00m

PLANNING


P3 - Planning Condition Discharge Application 16.05.2025
T2 - Tender Issue 23.01.2025
T1 - Tender Issue 20.12.2024

Revisions Date

Description.
GA ELEVATIONS 05
WEST WING - WEST FACING ELEVATION

Scale: 1:50 @A1 Drawn By: DD
Date: 07/24

Job Number: EG.24.124 Drawing No: 3050

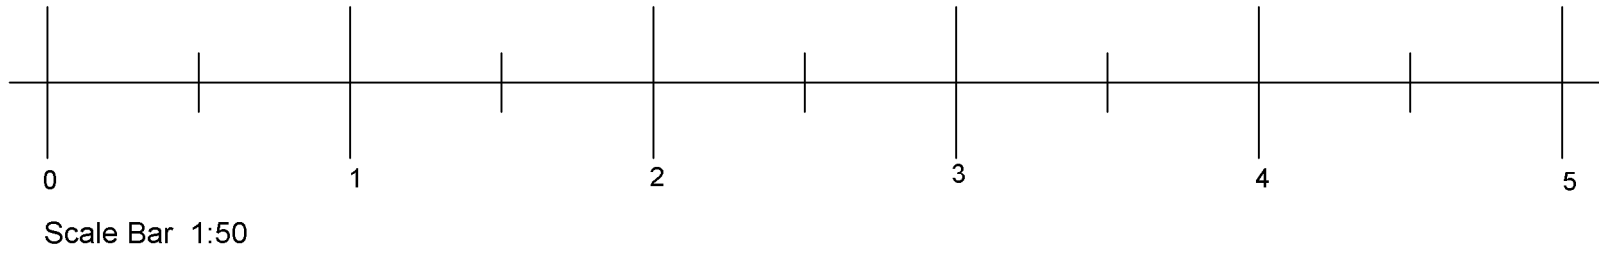

MATERIALS KEY:

	Plain Clay Roof Tiles		Existing Masonry		New Brickwork - London Yellow Stock Mix / Knightsbridge Buff Multi (yellow)
	Plain Clay Tile Hanging		Existing Brickwork		New Brickwork (Contrasting) - 'Crest' Yorvic Restoration (Red)

WAS **CHARTERED ARCHITECTS**

UCKFIELD ☒ **BRIGHTON** ☐
Tel: 01825 768222 Tel: 01273 069042

Job Title.

REDEVELOPMENT OF EAST COURT
East Court, East Grinstead, RH19 3LT