



SOUTH WING



EAST WING

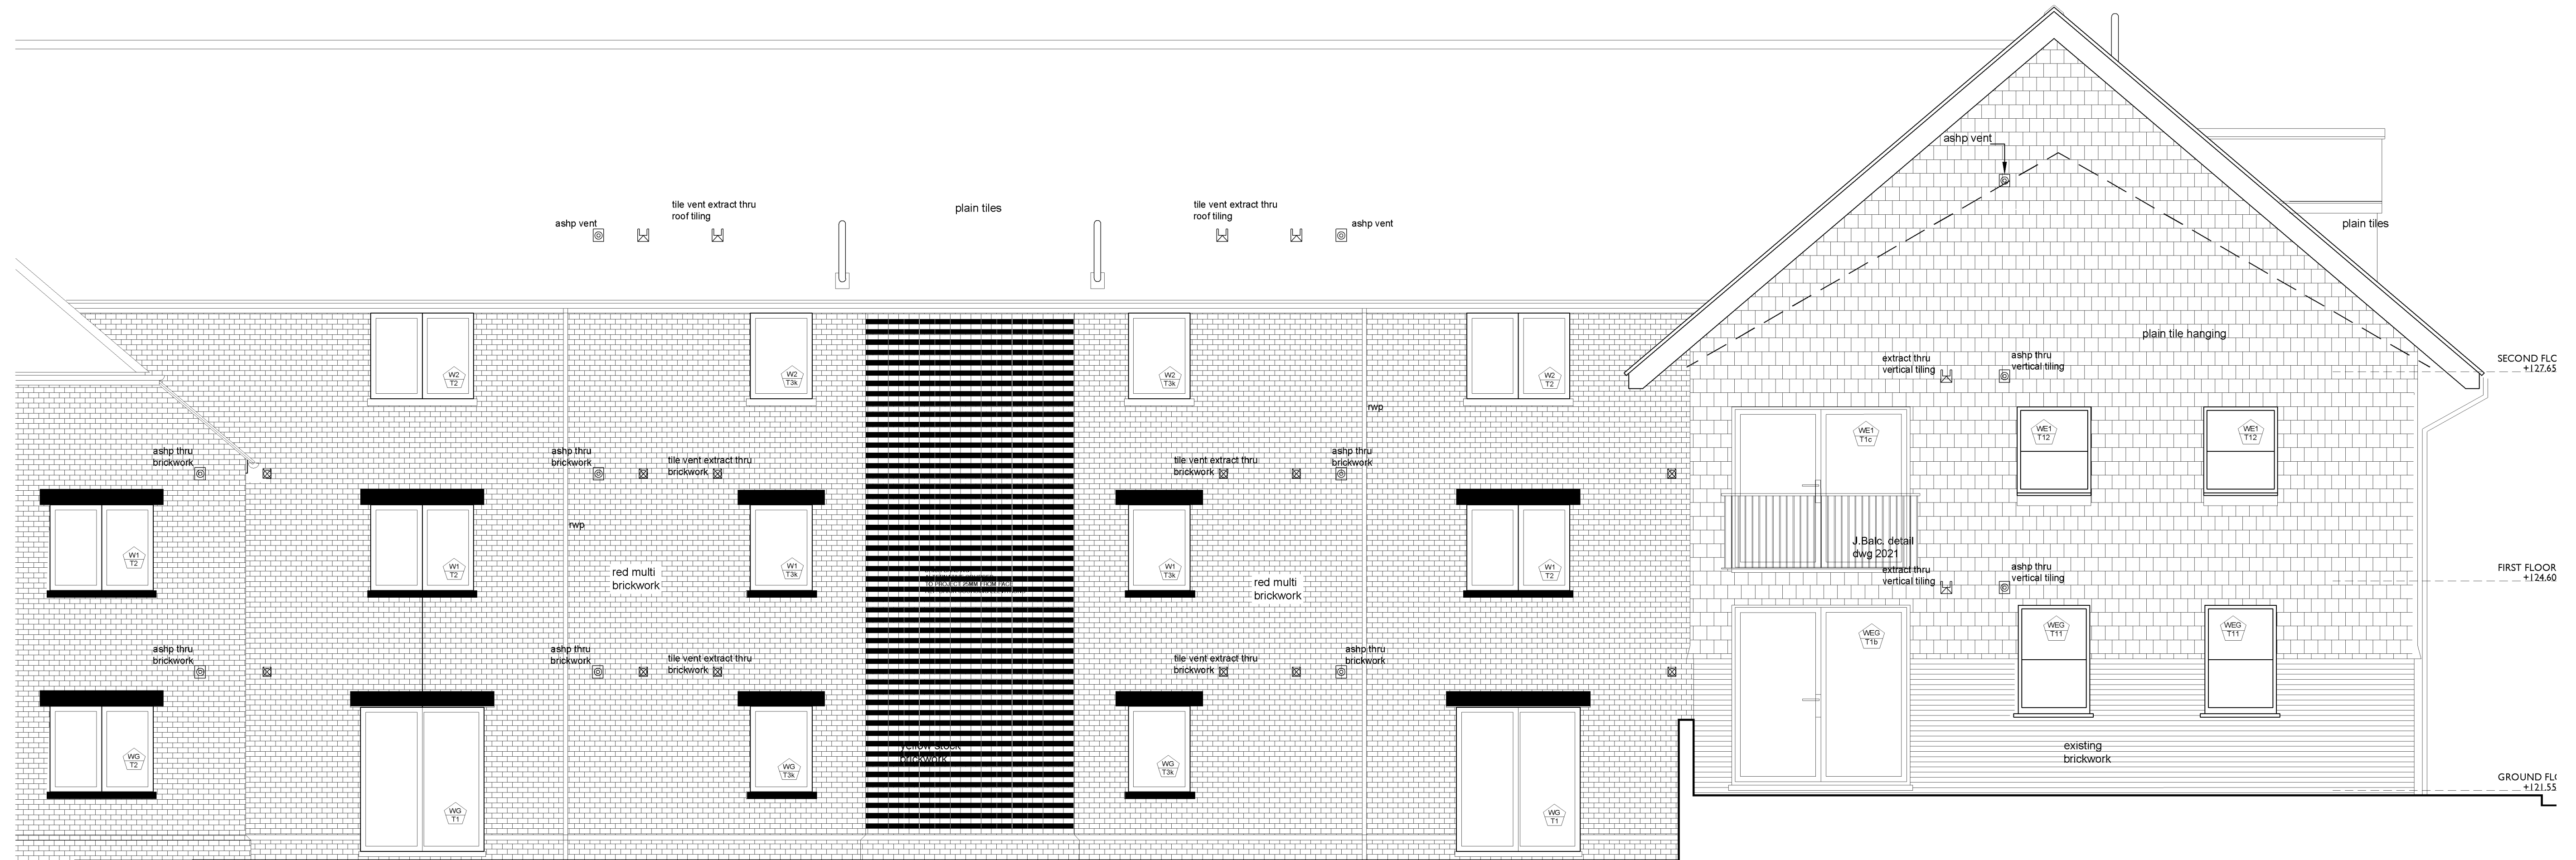

PROPOSED SOUTH FACING ELEVATION

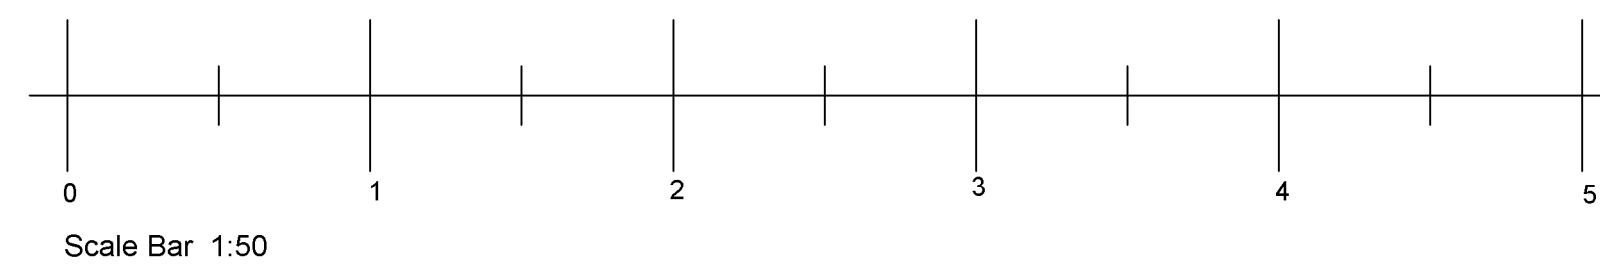

MATERIALS KEY;

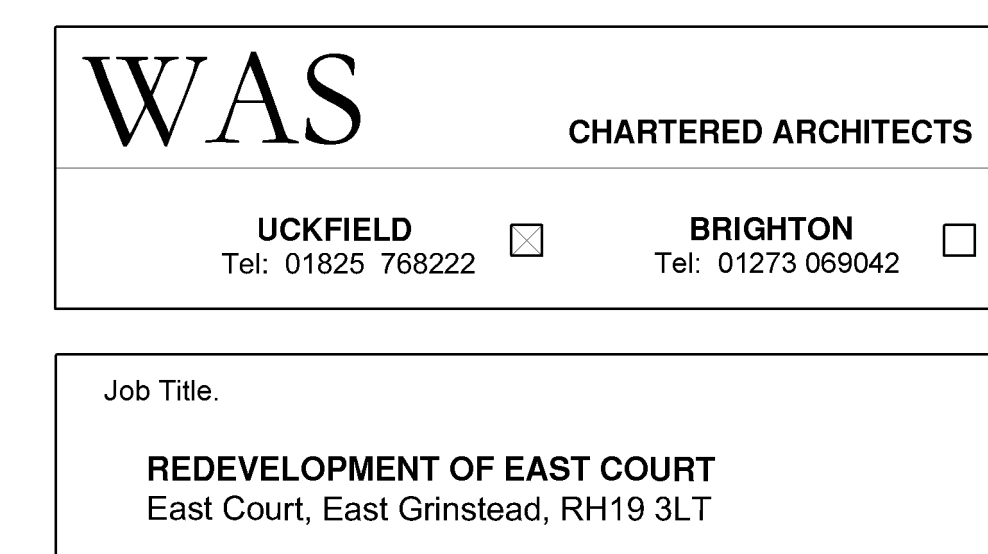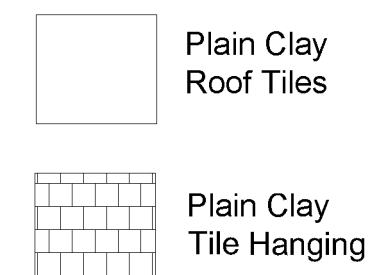

PLANNING

P3 - Planning Condition Discharge Application	16.05.2025
T2 - Tender Issue	23.01.2025
T1 - Tender Issue	20.12.2024

Revisions	Date
Description. GA ELEVATIONS 07 SOUTH FACING ELEVATION Part 1 Scale: 1:50 @A1 Drawn By: DD Date: 07/24 Job Number: EG.24.124 Drawing No: 3070	