



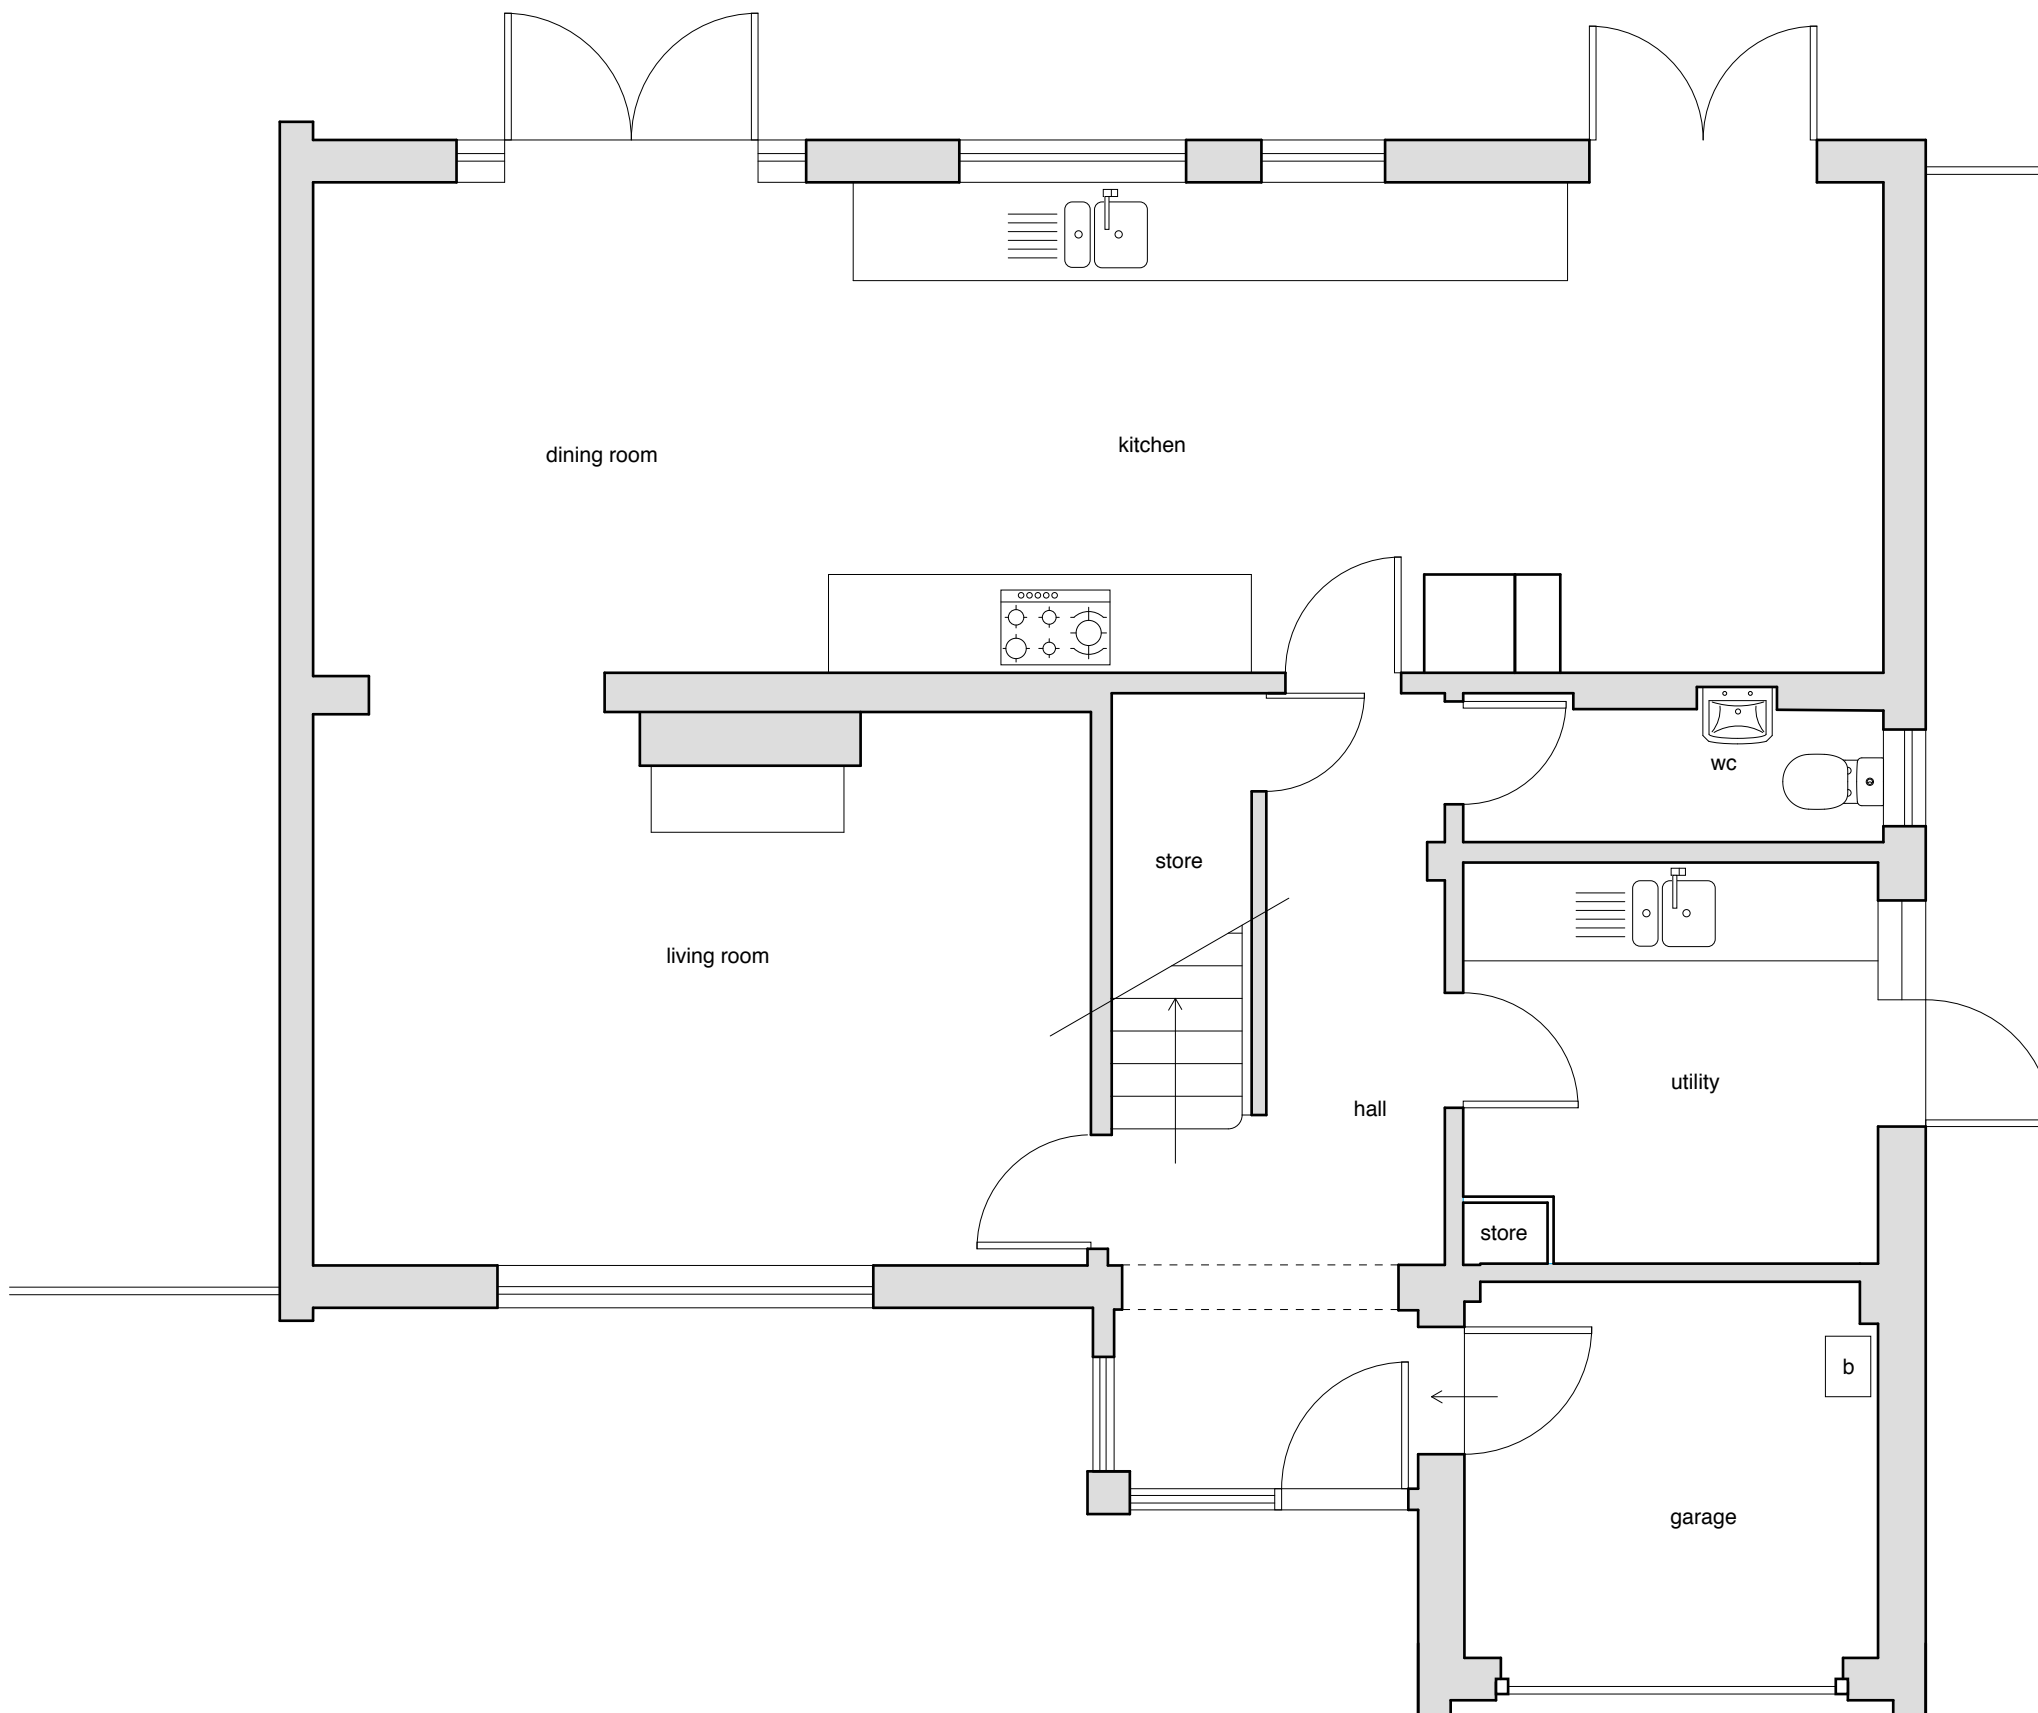

revisions

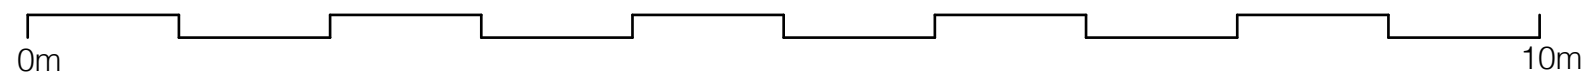

63 Balcombe Road, Haywards Heath, RH16 1PE

GROUND FLOOR EXISTING

Scale 1:50 @ A3 - FEB '25 - DRAWING NO. BR WD 101

WKA - 07768 948951 - TOM@WKA.ORG.UK