



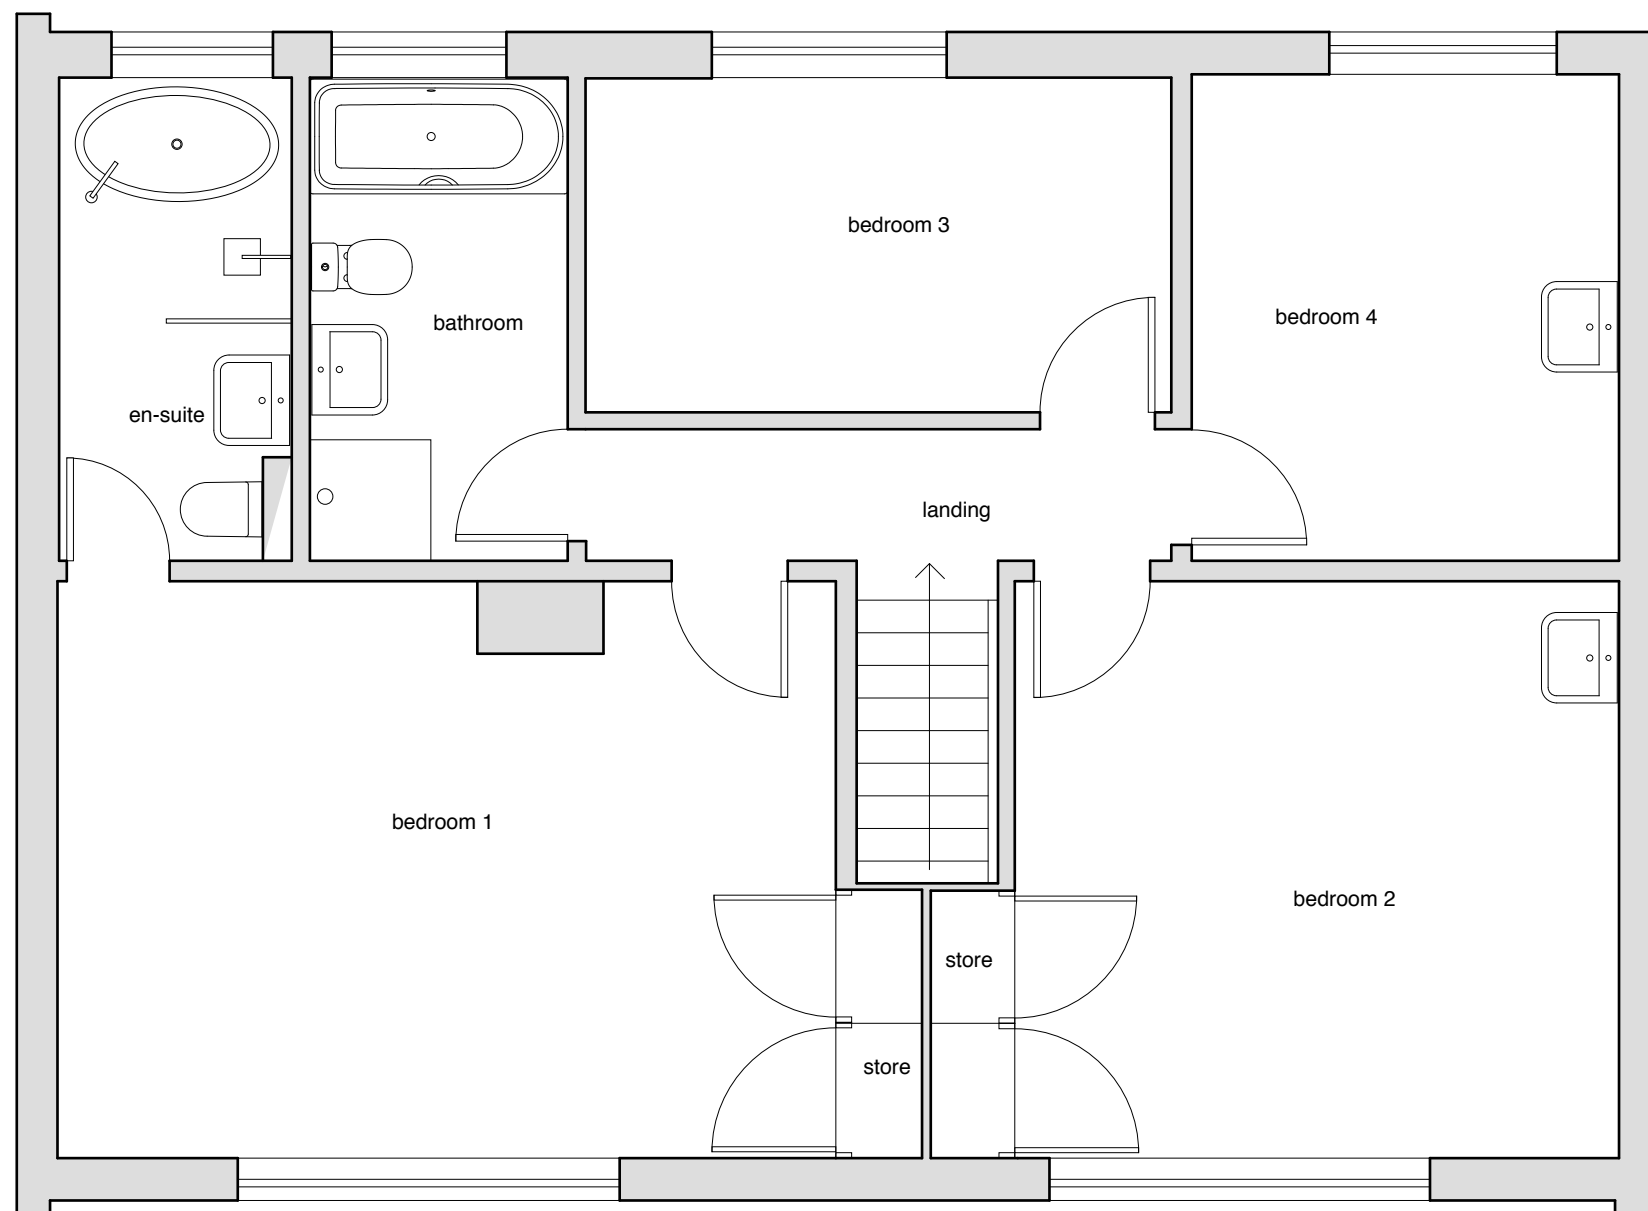

revisions

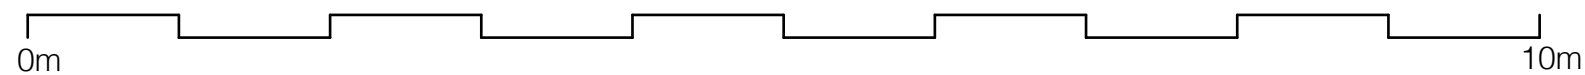

63 Balcombe Road, Haywards Heath, RH16 1PE

FIRST FLOOR EXISTING & PROPOSED

Scale 1:50 @ A3 - FEB '25 - DRAWING NO. BR WD 102

WKA - 07768 948951 - TOM@WKA.ORG.UK