


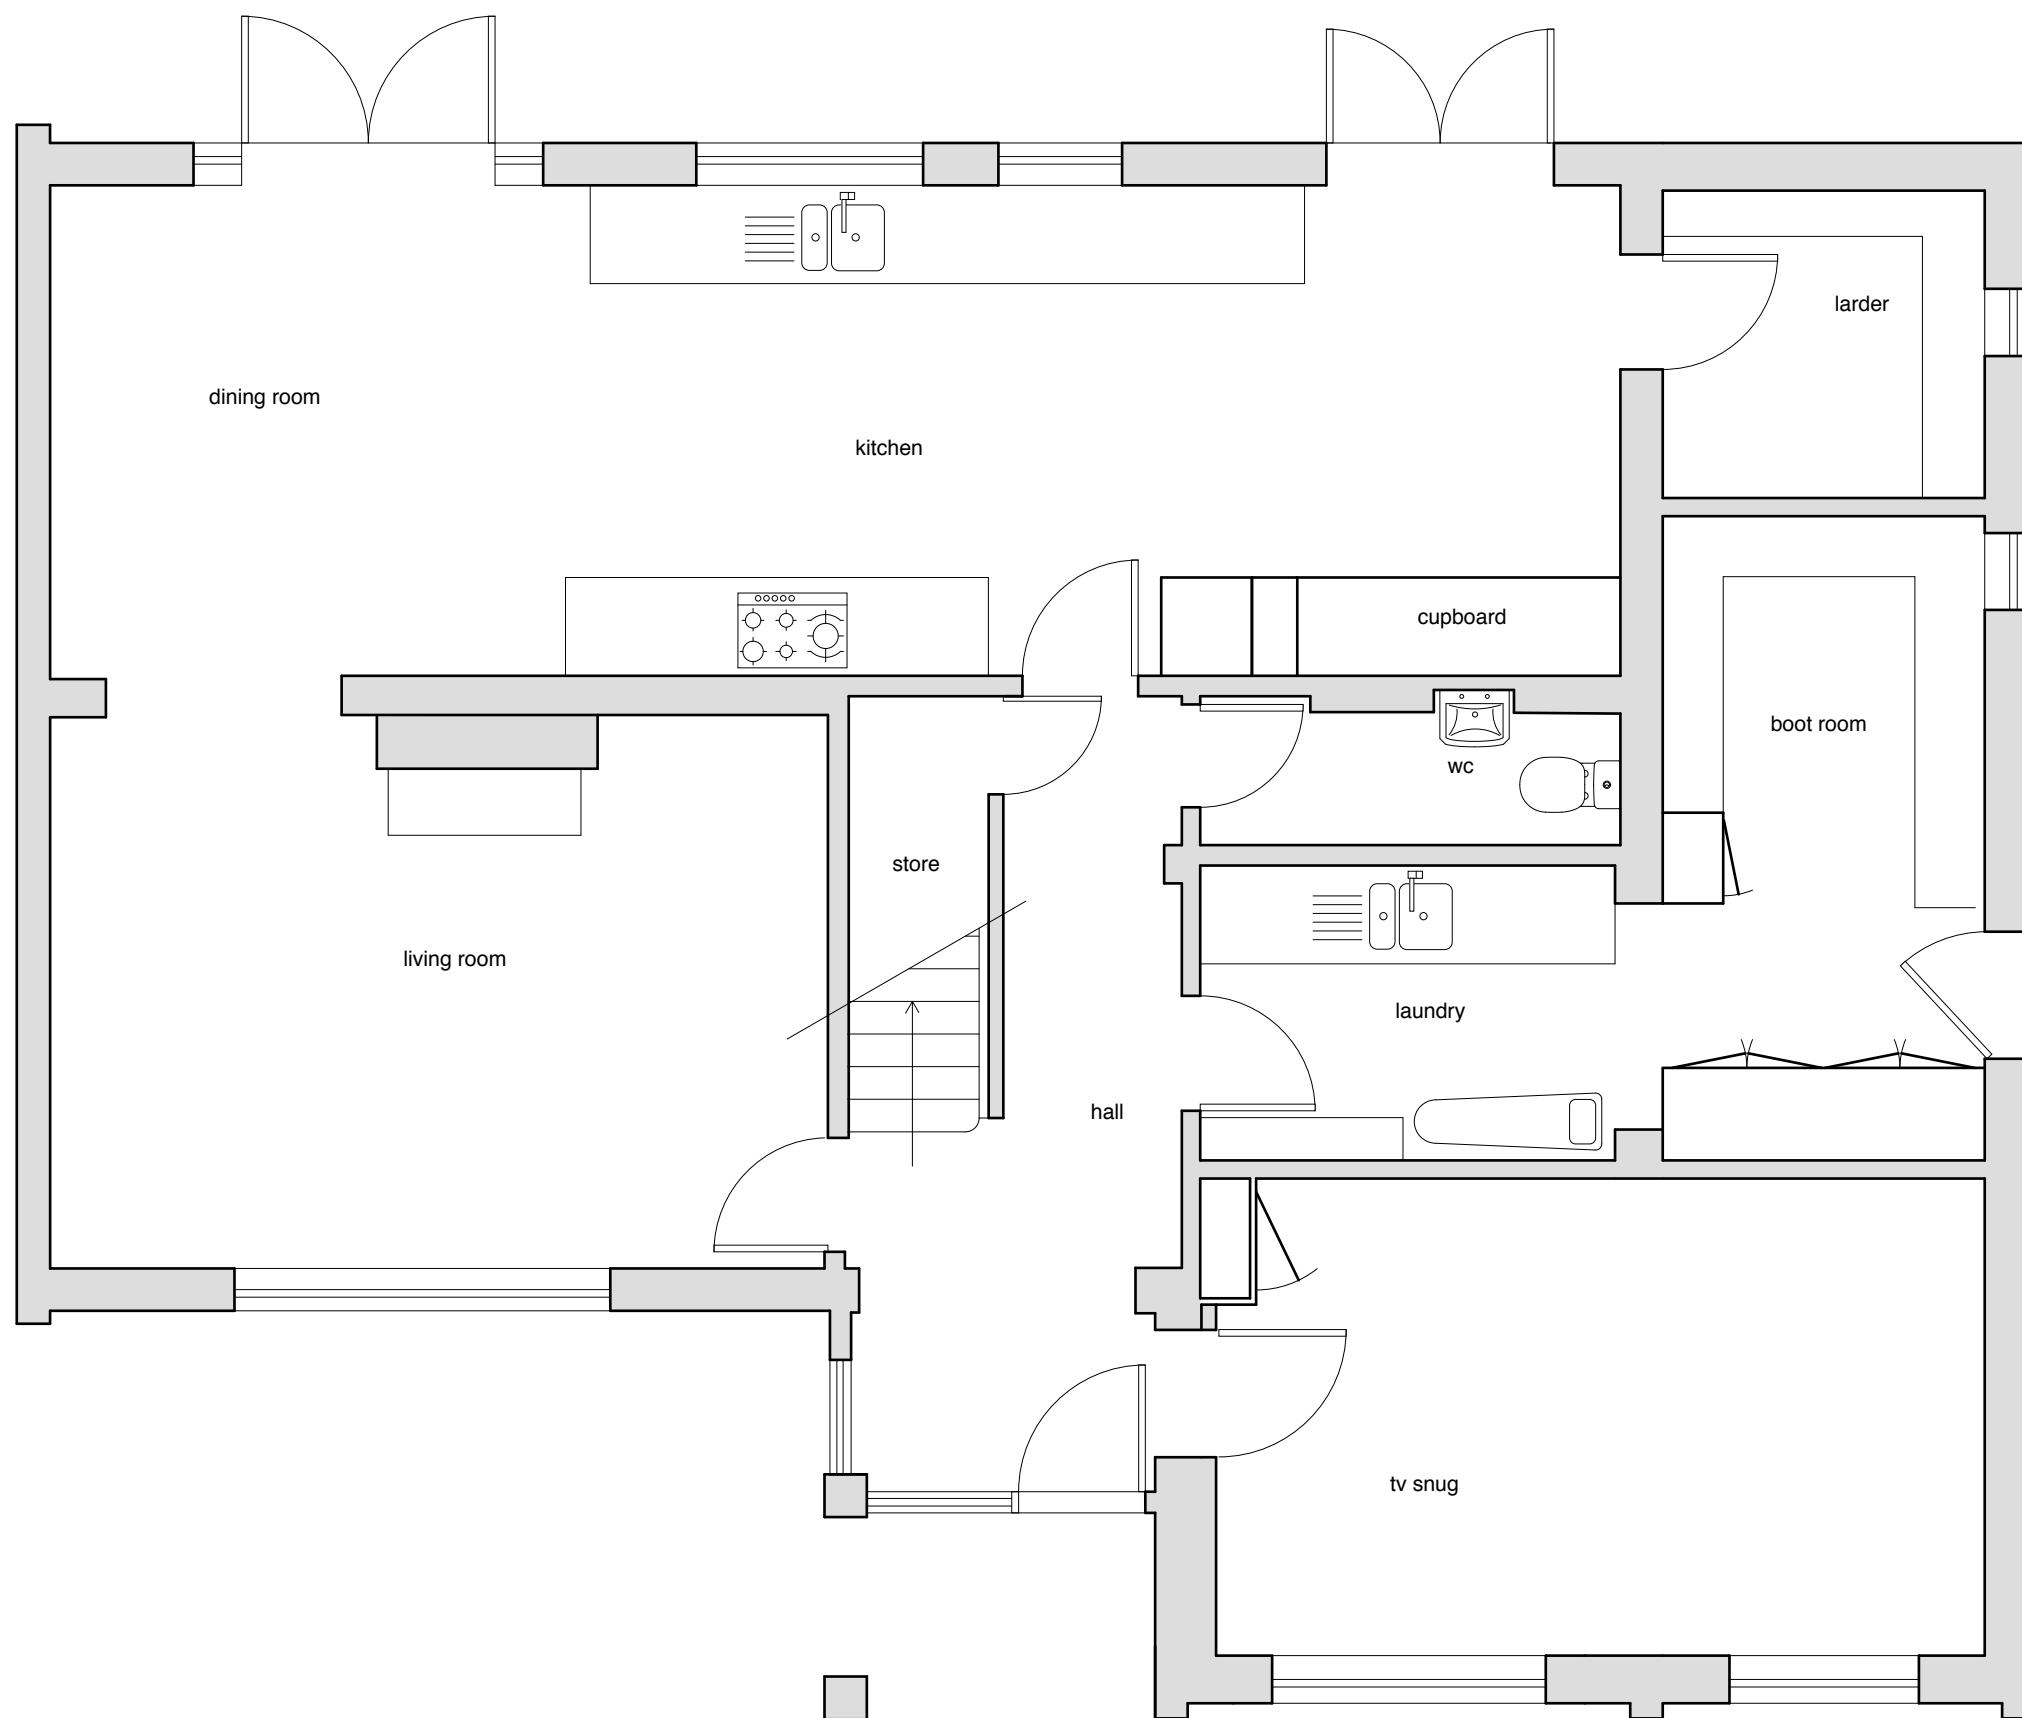

revisions

63 Balcombe Road, Haywards Heath, RH16 1PE

GROUND FLOOR PROPOSED

Scale 1:50 @ A3 - FEB '25 - DRAWING NO. BR WD 110

WKA - 07768 948951 - TOM@WKA.ORG.UK

