


Planning Drawings

- 1. All Dimensions In Millimetres Unless Otherwise Stated
- 2. New Roof Tiles to match existing in type ,colour & face
- 3. New facing brickwork to match existing
- 4. The requirements of the party wall act should be observed
- 5.No part of the existing extension ,including Foundations and gutters, should encroach the property boundary


Elevations Existing

Scale 1 : 100 2000mm

1700
2342
2416
Ground Floor (Main) (m)


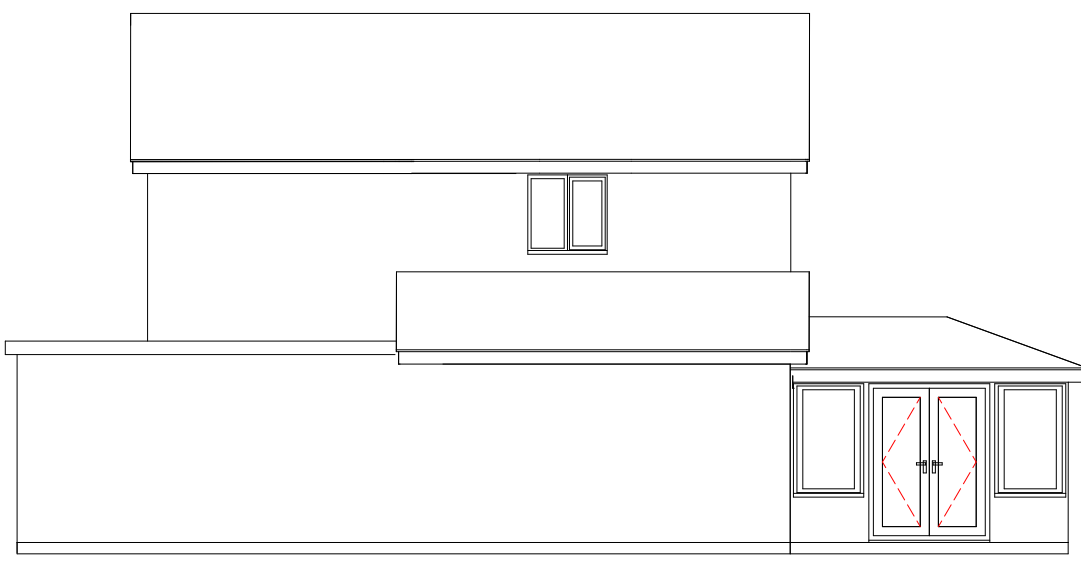


1700
2342
2416
Ground Floor (Main) (m)

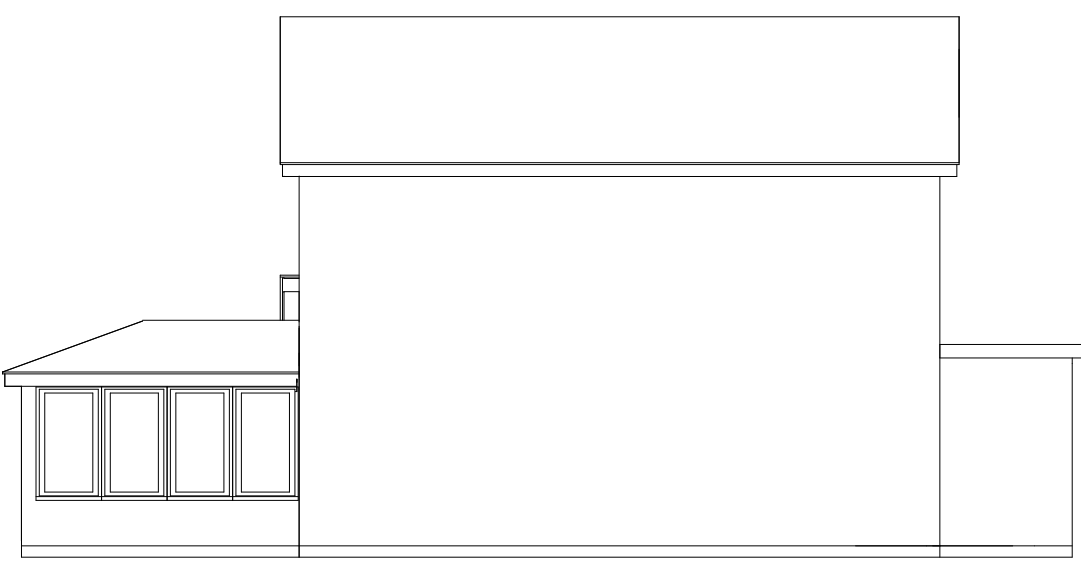

Existing Layout

Scale 1 : 100 2000mm

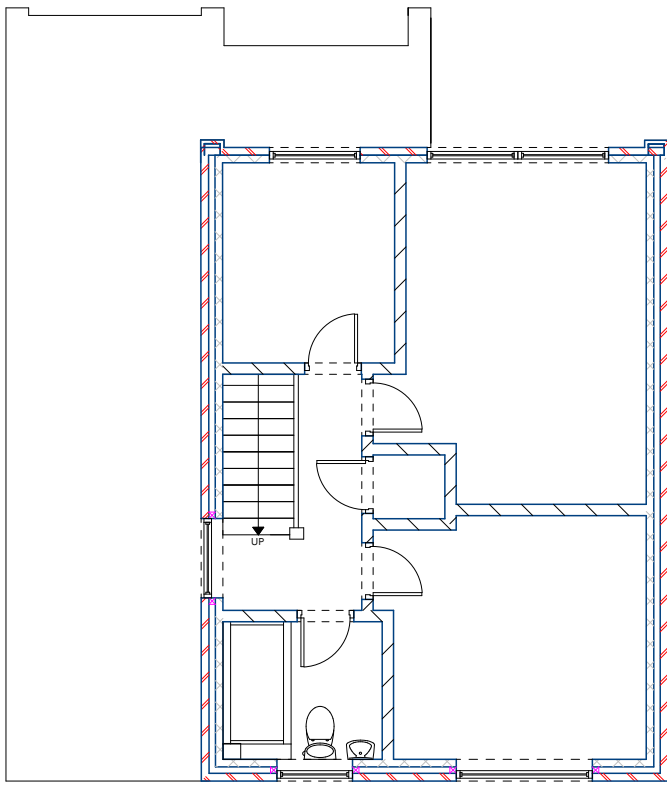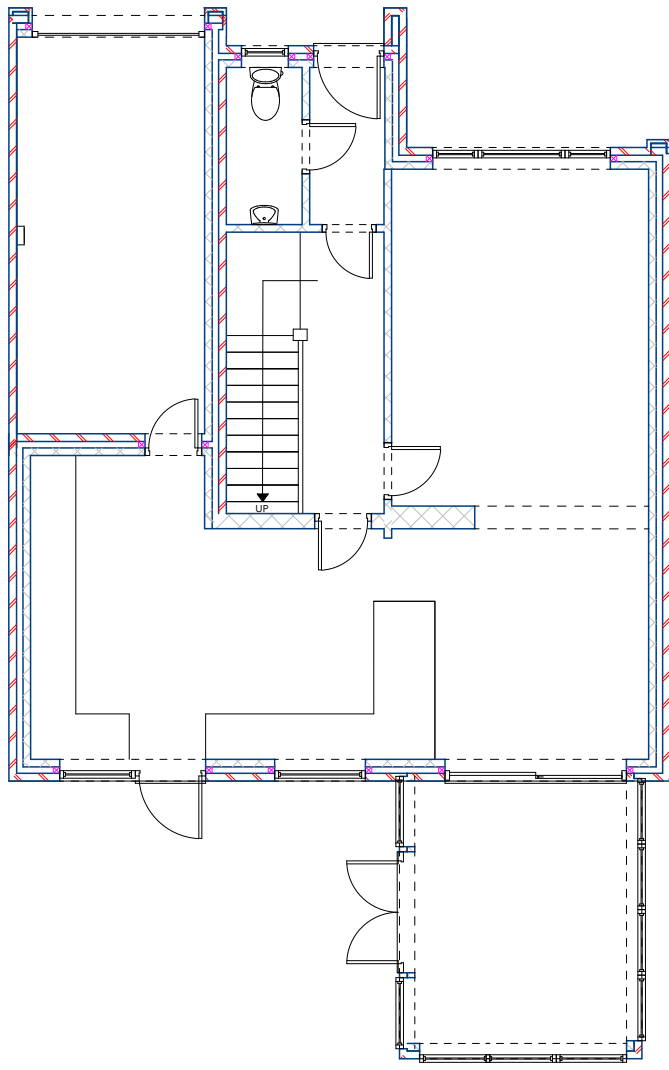



Elevations Proposed

Scale 1 : 100 2000mm


1700
2342
2416
Ground Floor (Main) (m)




1700
2342
2416
Ground Floor (Main) (m)

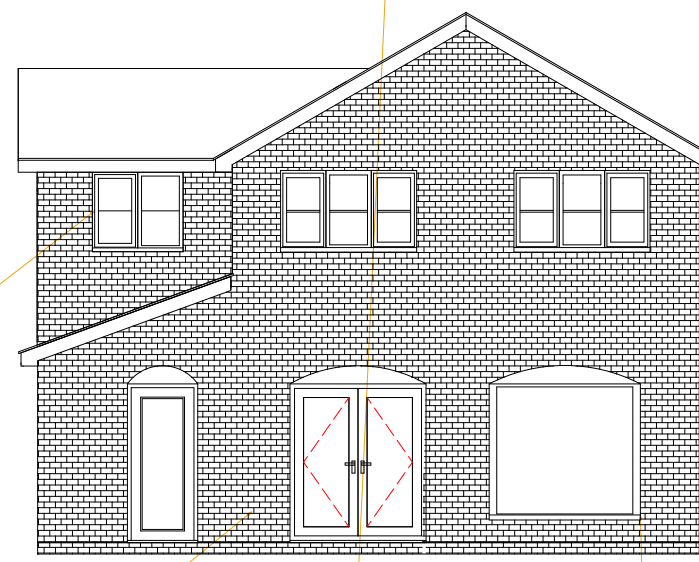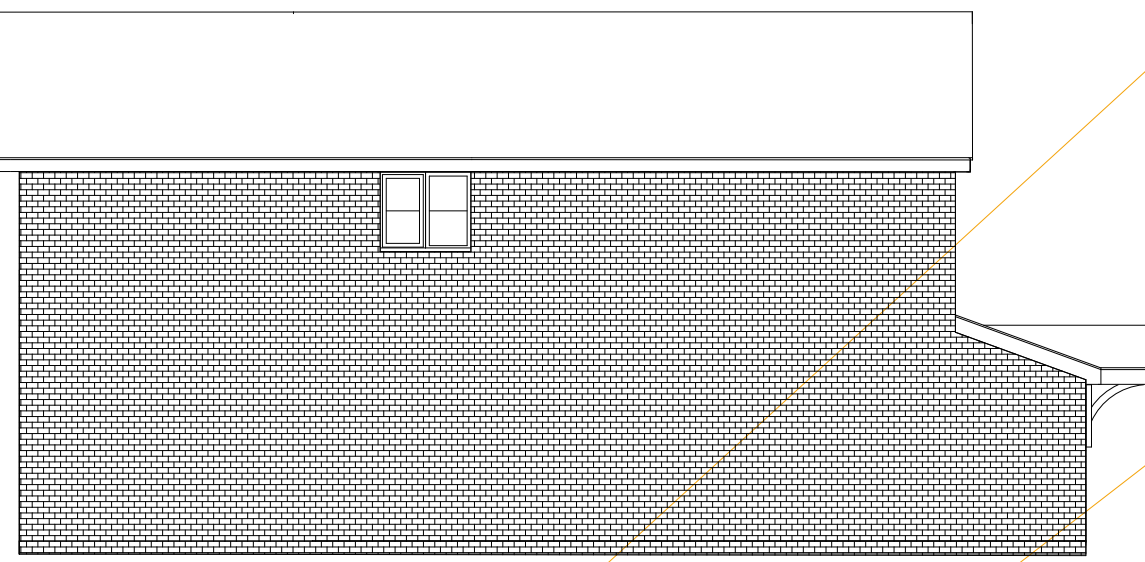

Material schedule

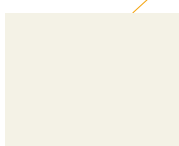

White Render

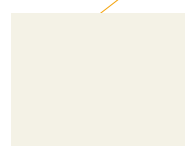

White Window frames every where else if not stated



Buff brickwork to match



Front door & side window colour





Rear ground floor windows and doors will be black (metal)

Photographic Survey



Proposed Layout

Scale 1 : 100 2000mm

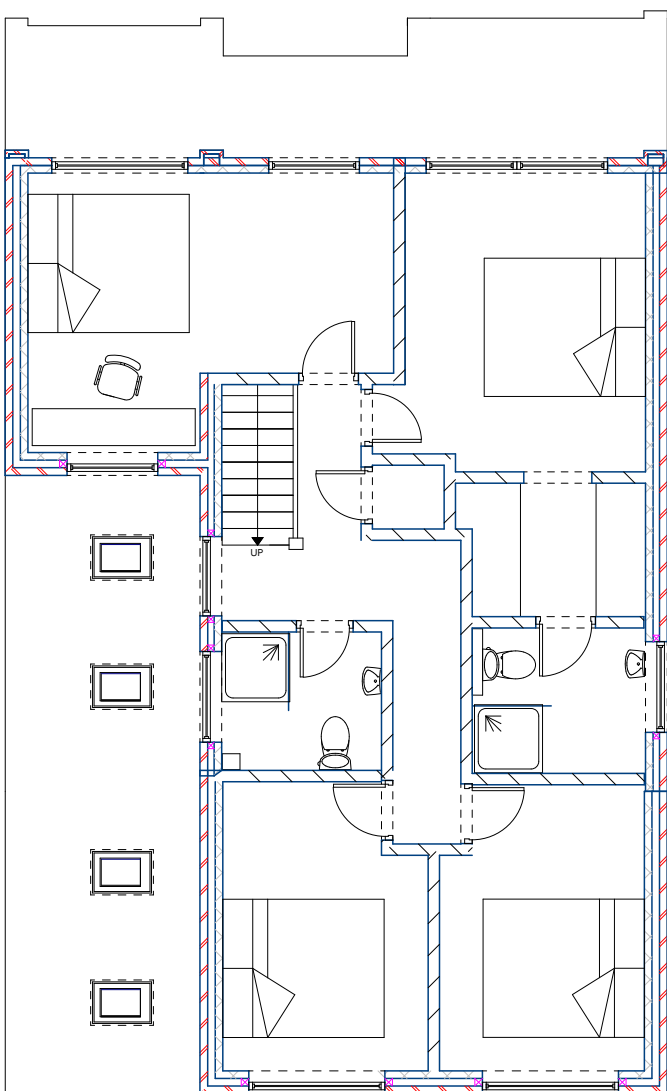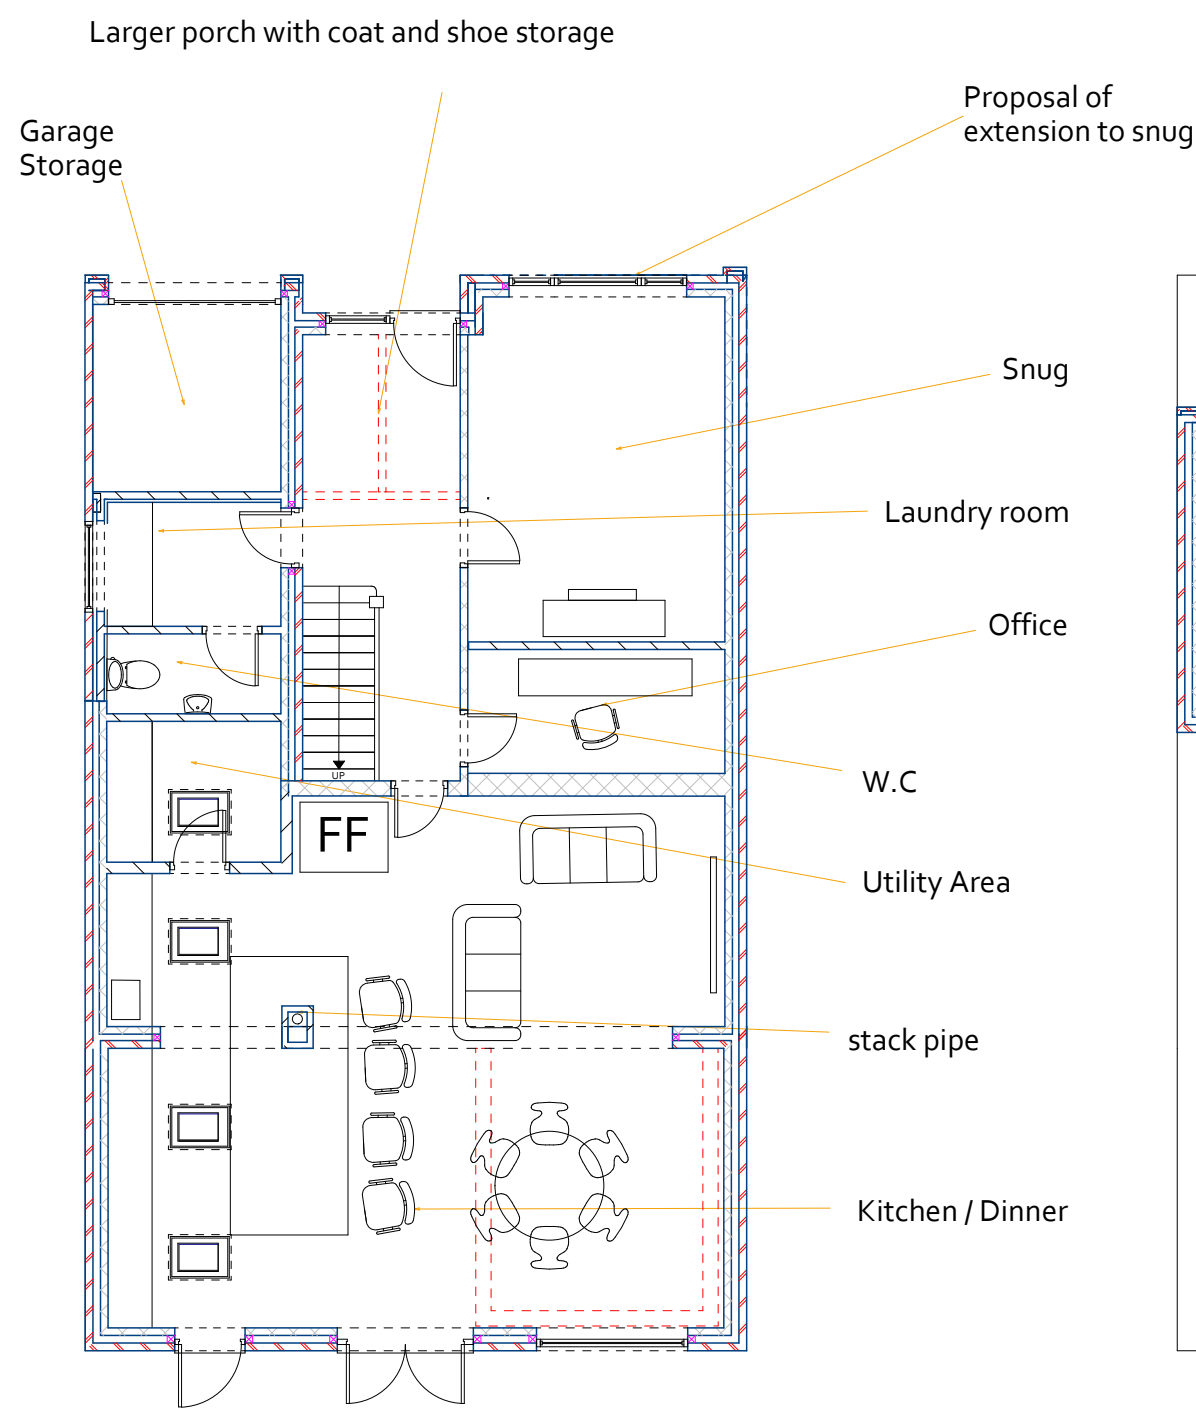

THIS IS NOT A WORKING DRAWING.

The information provided is either for client information, planning consideration or shows compliance under the building regulations. It does not purport to provide all the information necessary to carry out construction works and could be subject to variation in detail.

ALL MEASUREMENTS TO BE CHECKED ON SITE NOTE. FITMENT SUPPLIERS SHOULD TAKE SITE MEASUREMENTS

Prior to commencement of work on site, dimensions and particulars should be checked and any discrepancies reported immediately to Jones projects Architectural DO NOT SCALE.

Client - Freddie & Hannah Martin

Address -7 Chilcomb, Burgess Hill, RH15 0DJ

Page Size - A1 2000mm

