


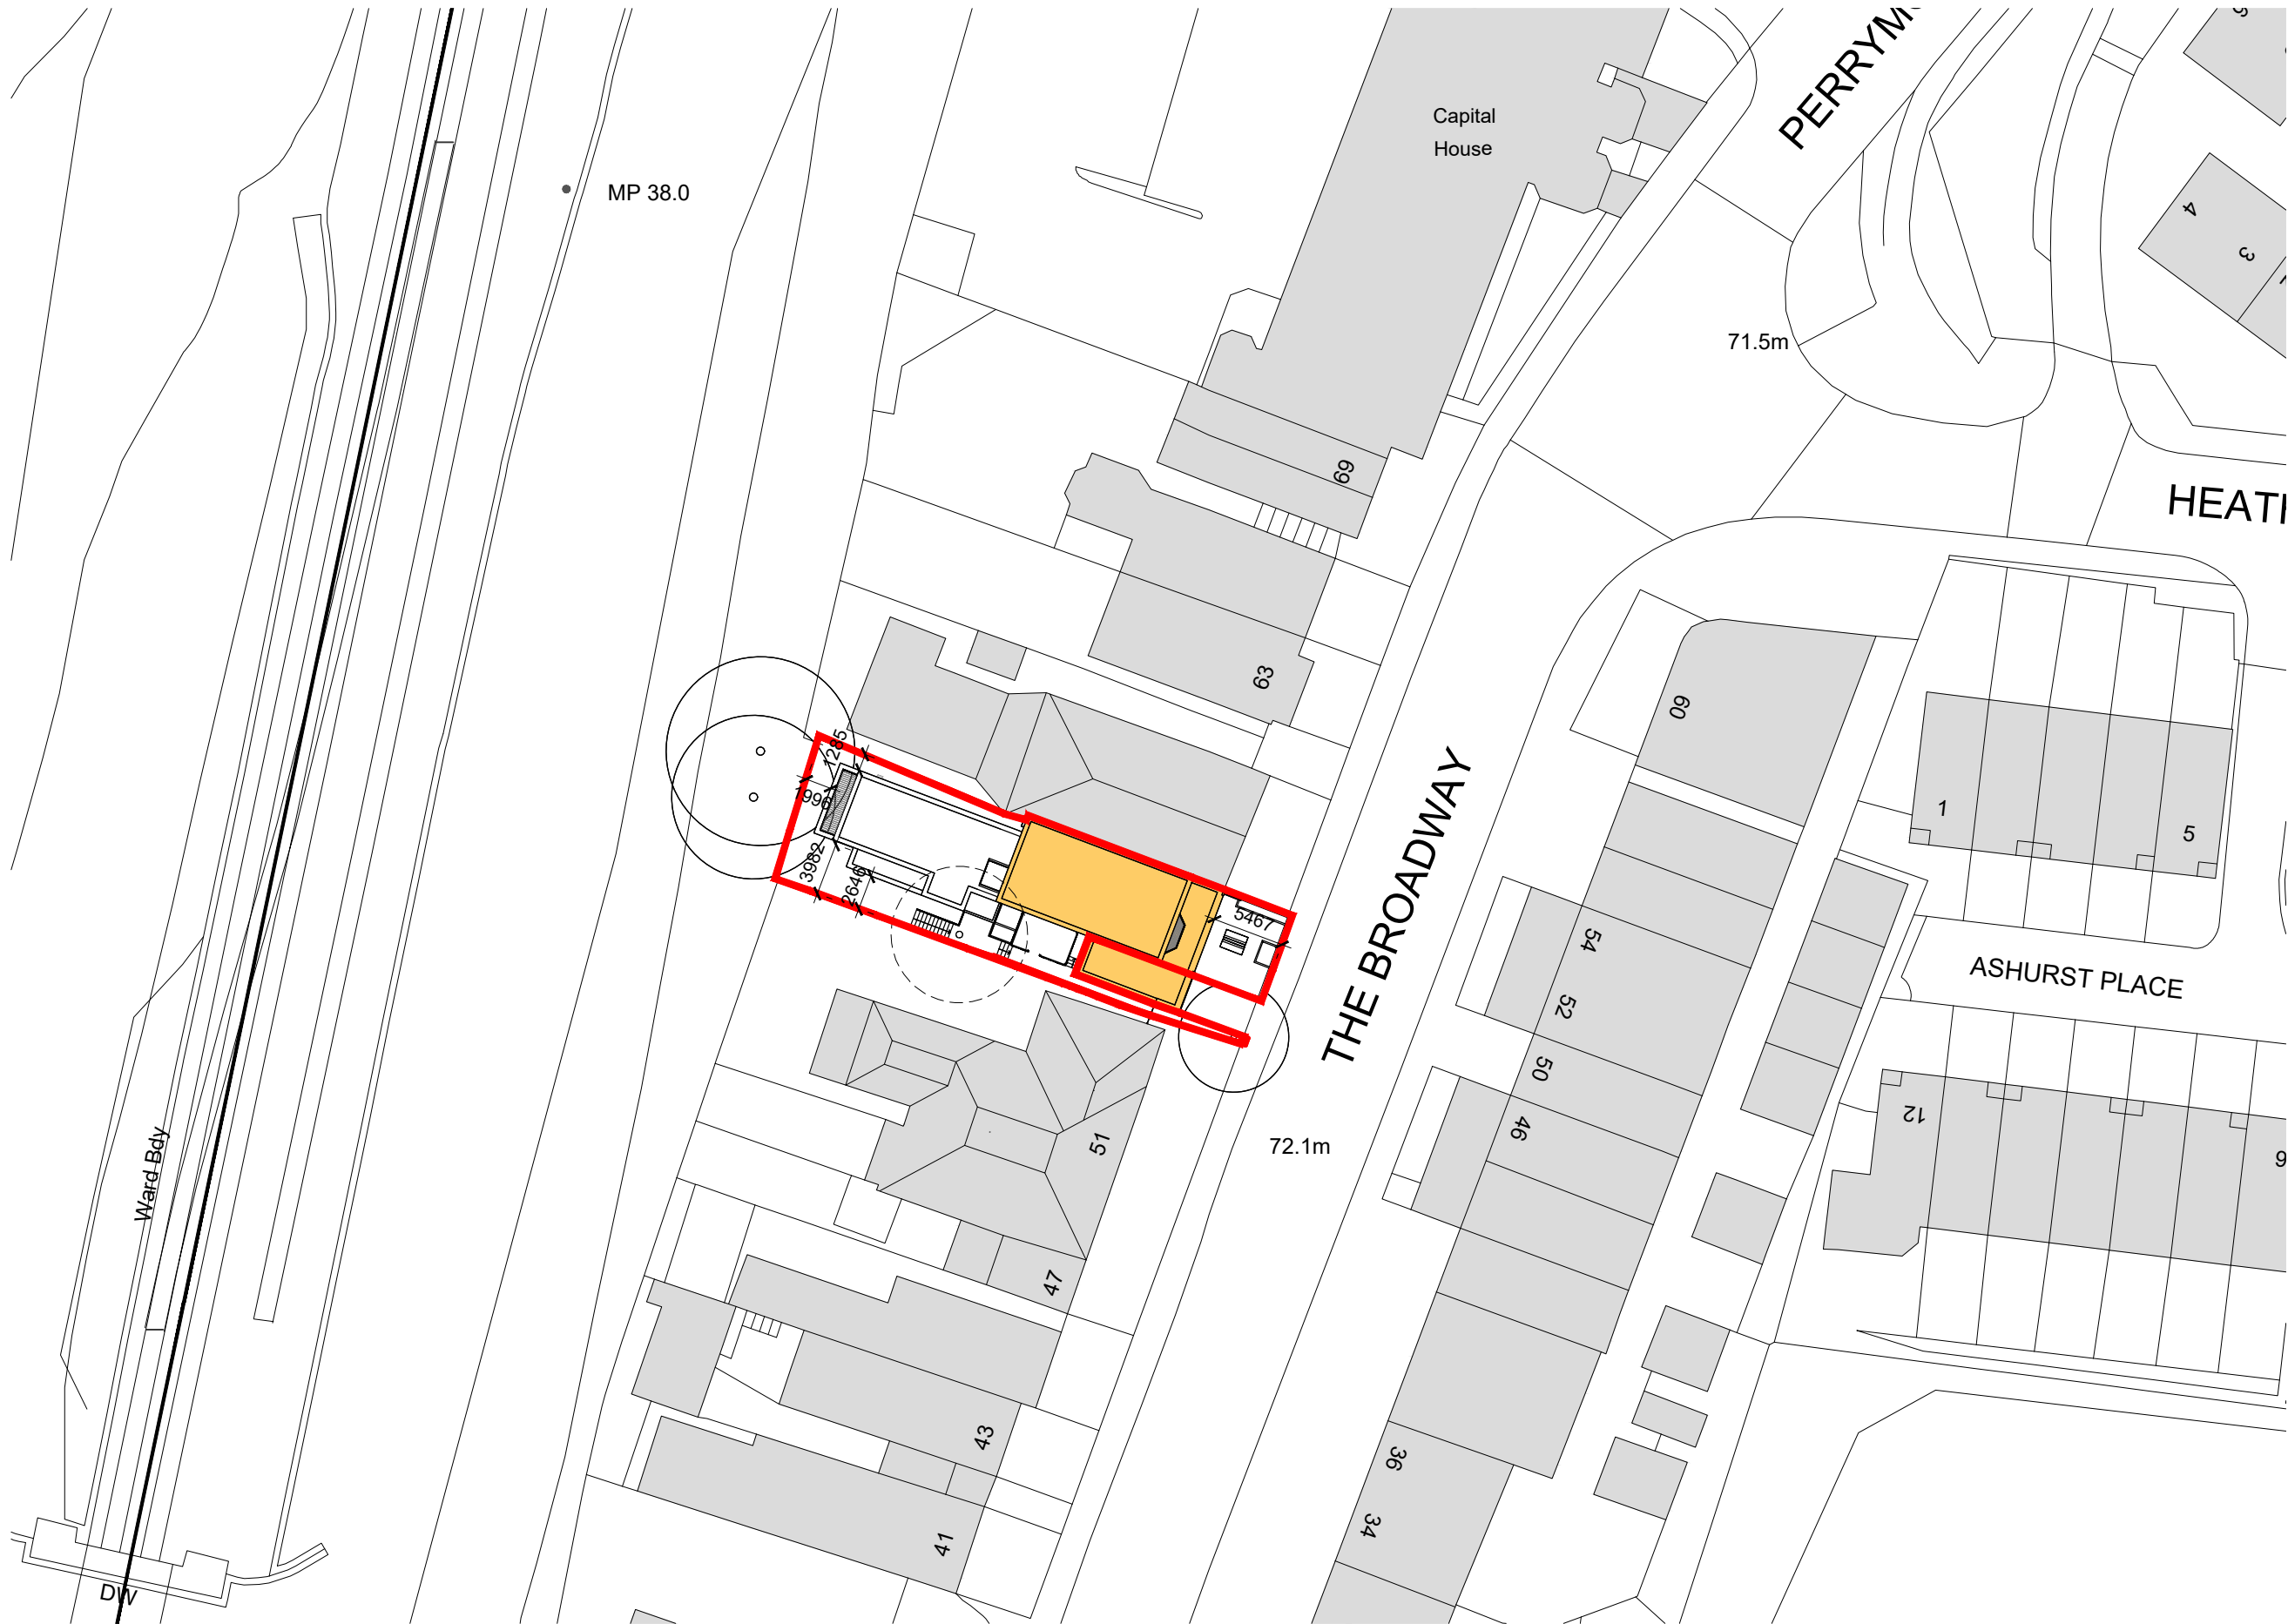

CDM 2015 Health & Safety Information:
This information relates only to 'Significant Hazards' identified on this drawing
and is to be read in conjunction with the Designer's Risk Assessment Register.

Key

- Site Boundary
- Tree Removed
- Existing Building Footprint

N

Client's Name
ROBLEWOOD ESTATE

Job Title
57 The Broadway, Haywards Heath

Drawing Title
Block Plan

Scale
1:500 @ A3

Drawn	Checked	Date
EB	MG	22.01.26
Job No	Drawing No	Rev
7626	PL 02	B

PRELIMINARY

B	11.09.26	Post-submission updates	EB	MG
A	02.04.26	Presentation amendments	EB	MG
Rev	Date	Revision Details	Dr	Ch

London: Unit 1, West Coate, House
3 Coate Street, London, E2 9AG
T 020 7729 5505 E london@ecearchitecture.com
Sussex:

Westworks, St. Nicholas House
31-34 High Street, Bristol, BS1 2AW
T 0117 315 8557 E bristol@ecwestworks.com
ECE Architecture
www.ecearchitecture.com