

PROPOSED DETACHED CAR DRIV/ GARAGE
103 BARRACK COTTAGES
BROOK STREET, CUCKFIELD
WEST SUSSEX
RH17 5JL



Clock Tower House, Lewes Road
Lindfield, West Sussex. RH16 2LH
Telephone 01444 - 484711

Drawing

SITE LOCATION PLAN



Client

Mr & Mrs C Rice

Drawing no.

1524.SPO1

date

August 24



revisions

scale

1:1250

drawn

GRM/ ARM

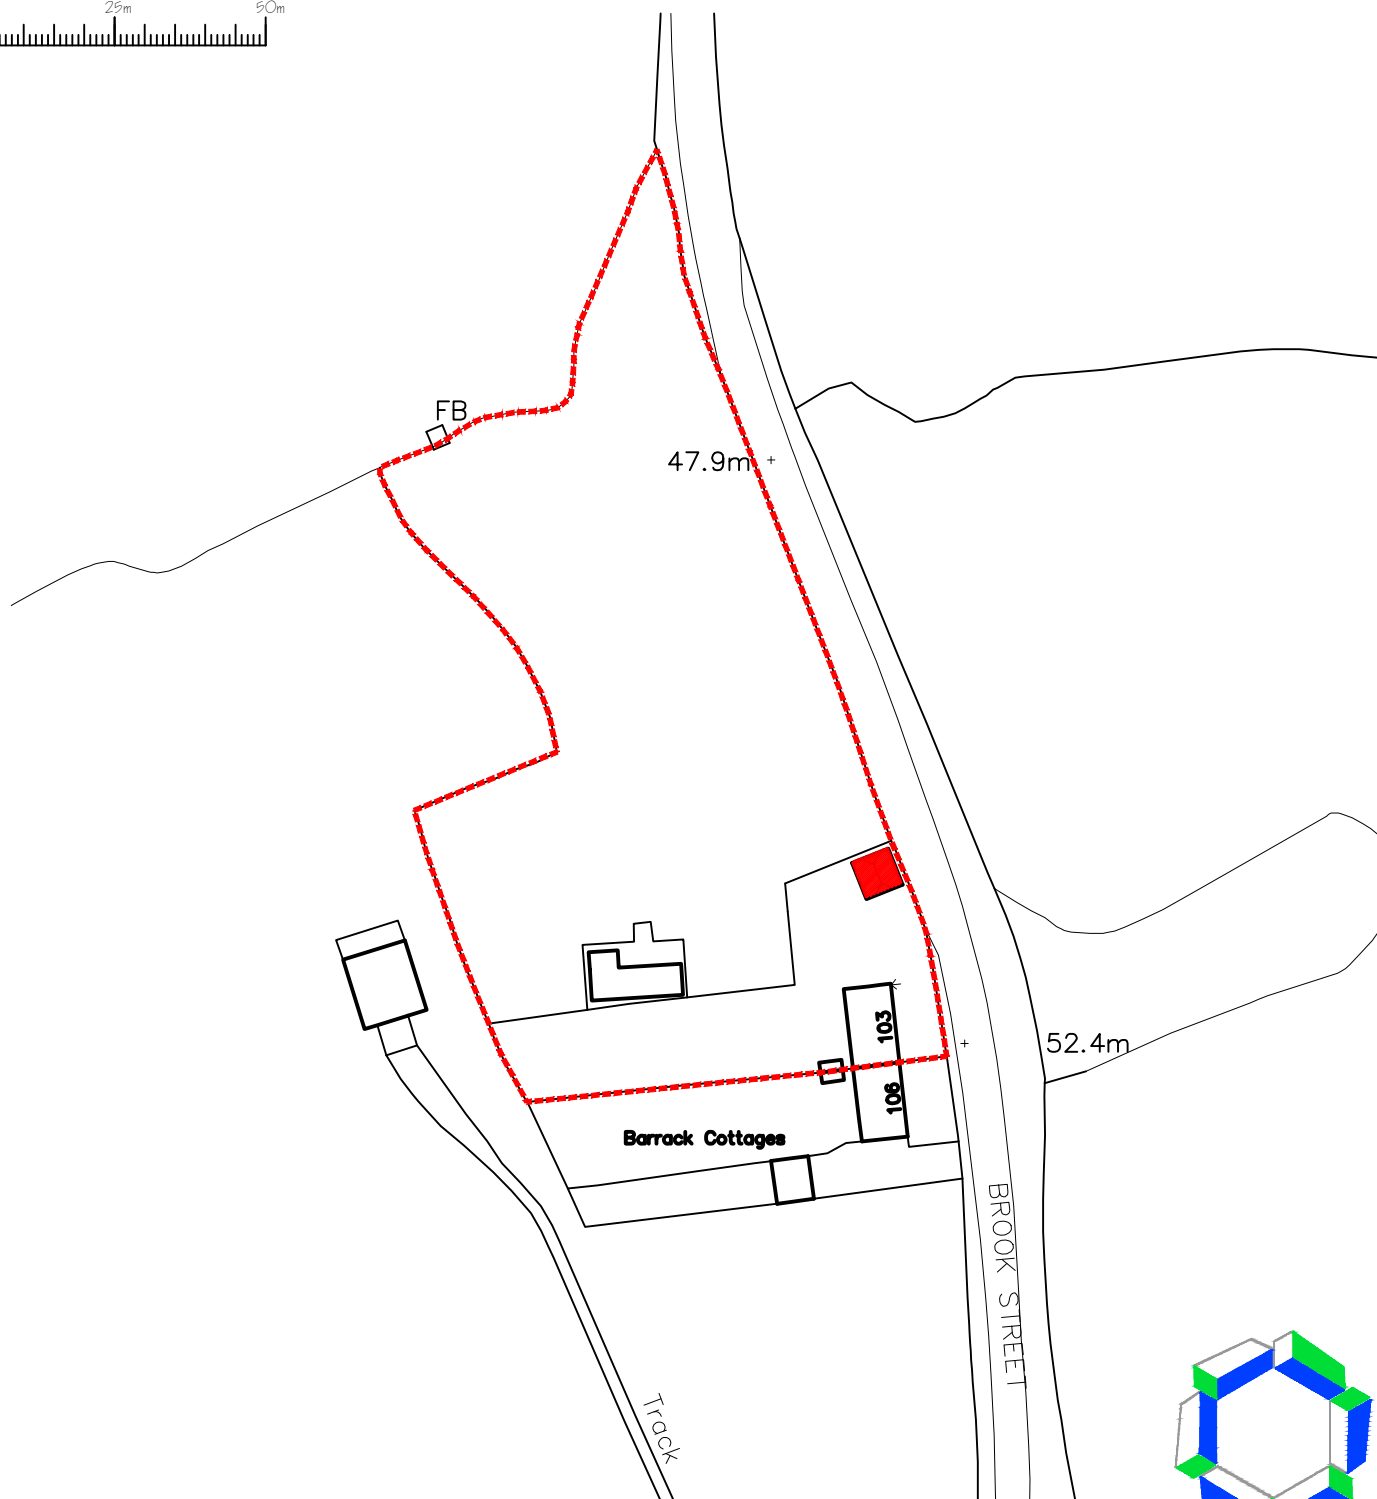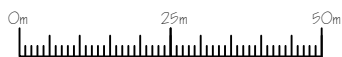

© THE CONTRACTOR SHOULD CHECK ALL DIMENSIONS ON SITE.
NO DIMENSIONS TO BE SCALED FROM DRAWINGS.
IT IS THE CONTRACTORS RESPONSIBILITY TO ENSURE COMPLIANCE WITH BUILDING REGULATIONS.

Ordnance Survey (c) Crown Copyright 2023. All rights reserved. Licence number 100022432

