

103 BARRACK COTTAGES  
BROOK STREET, CUCKFIELD  
WEST SUSSEX  
RH17 5JL



Clock Tower House, Lewes Road  
Lindfield, West Sussex. RH16 2LH  
Telephone 01444 - 484711

Drawing

SITE LAYOUT PLAN



Client

Mr & Mrs C Rice

Drawing no.

1524.SPO2

date

August 24



revisions

scale

1:500

drawn

ARM/ARM

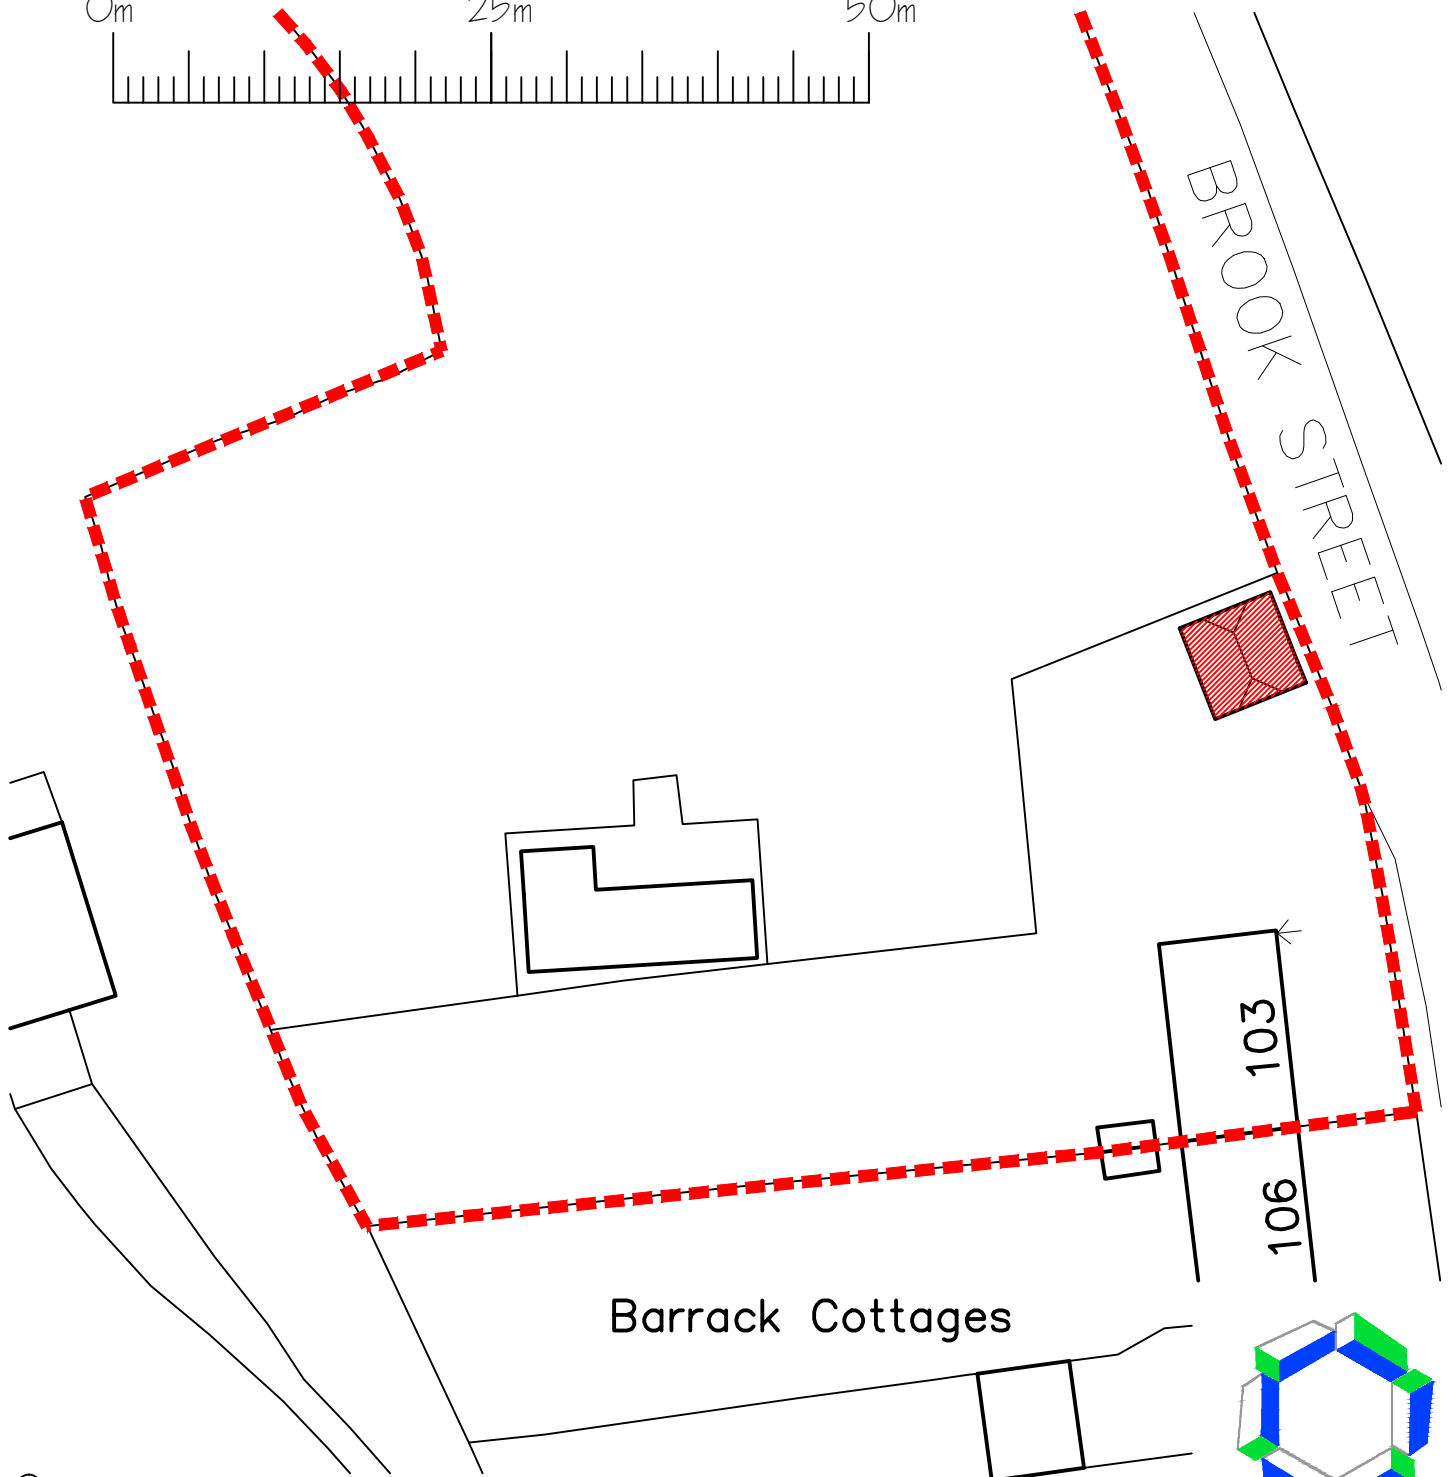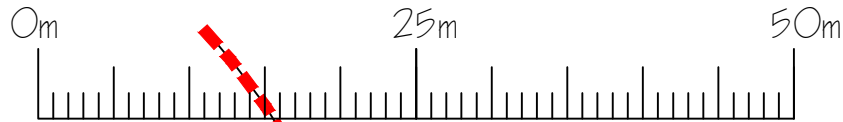

Barrack Cottages

© THE CONTRACTOR SHOULD CHECK ALL DIMENSIONS ON SITE.  
NO DIMENSIONS TO BE SCALED FROM DRAWINGS.  
IT IS THE CONTRACTORS RESPONSIBILITY TO ENSURE COMPLIANCE WITH BUILDING REGULATIONS.



Ordnance Survey (c) Crown Copyright 2023. All rights reserved. Licence number 100022432