
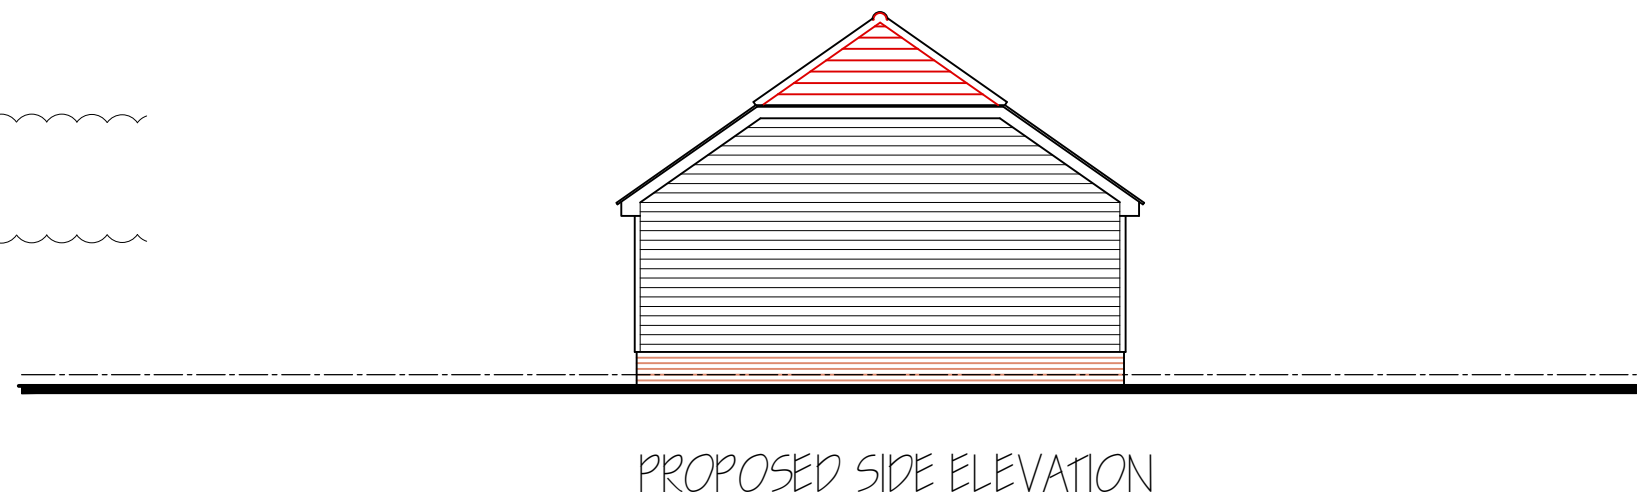
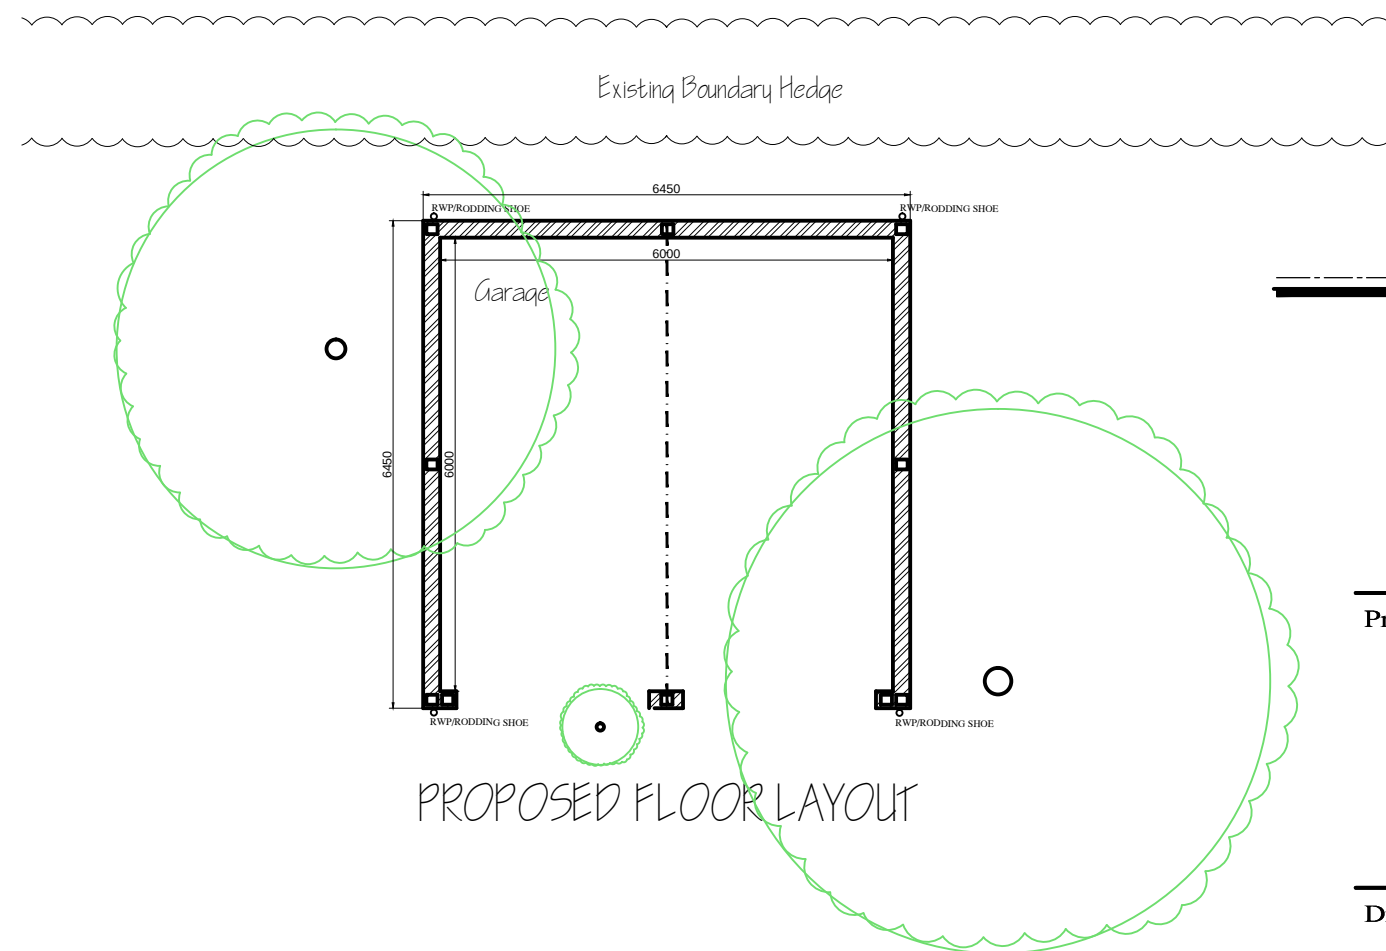


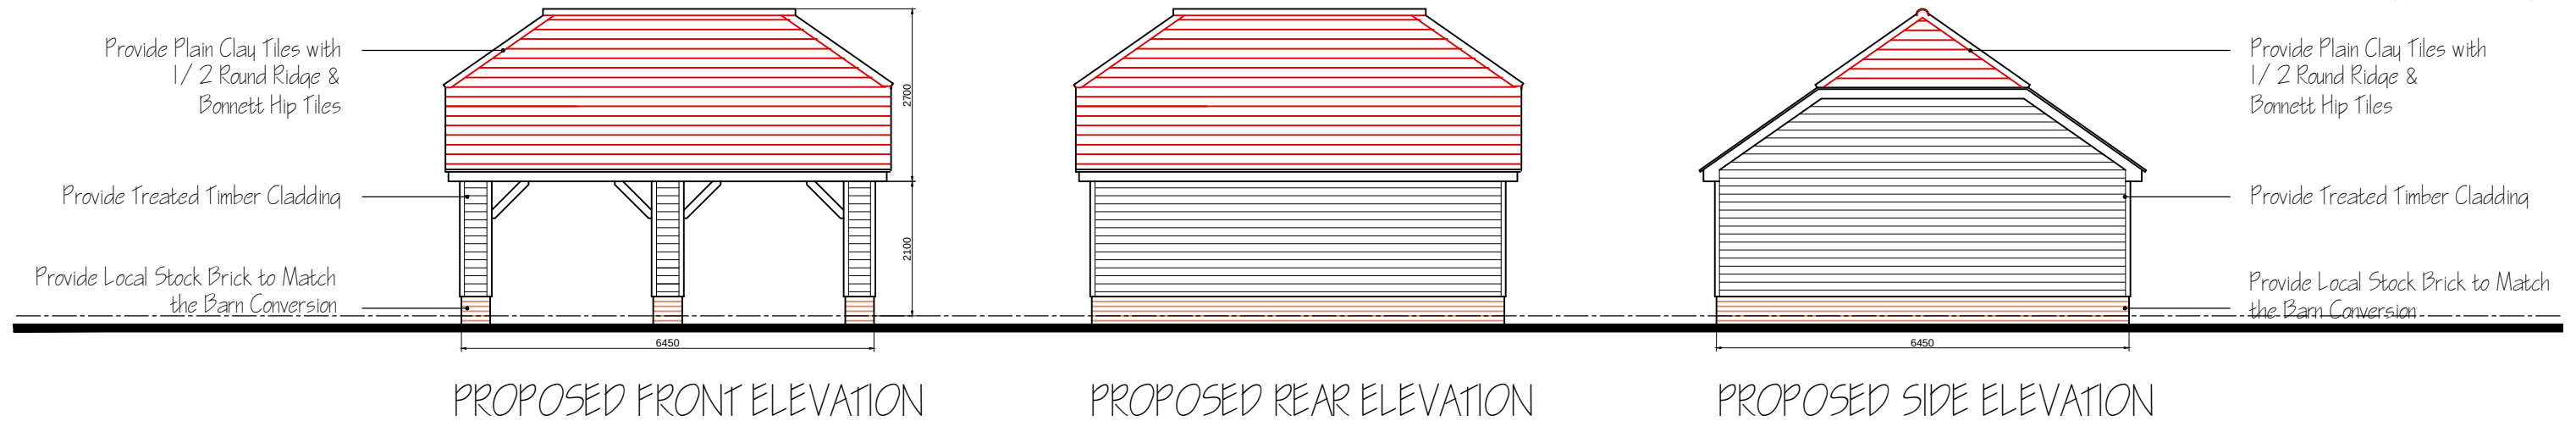

Project Proposed Double Car Barn/ Garage 103 Barrack Cottages, Brook Street Cuckfield West Sussex, RH17 5JL	Architects & Planning Consultants  M Associates Clock Tower House, Lewes Road Lindfield, West Sussex. RH16 2LH Telephone 01444 - 484711			
Drawing Proposed Elevations & Floor Layout	Client Mr & Mrs C Rice			
Drawing no. 1524.P01	date 07/ 24 revisions	scale 1:100	drawn GRM	