



Note :
Planning issue only, not for construction.
This drawing and design is protected
under copyright, and it shall not be
reproduced in whole or part without our
prior consent. © The RPP 2024

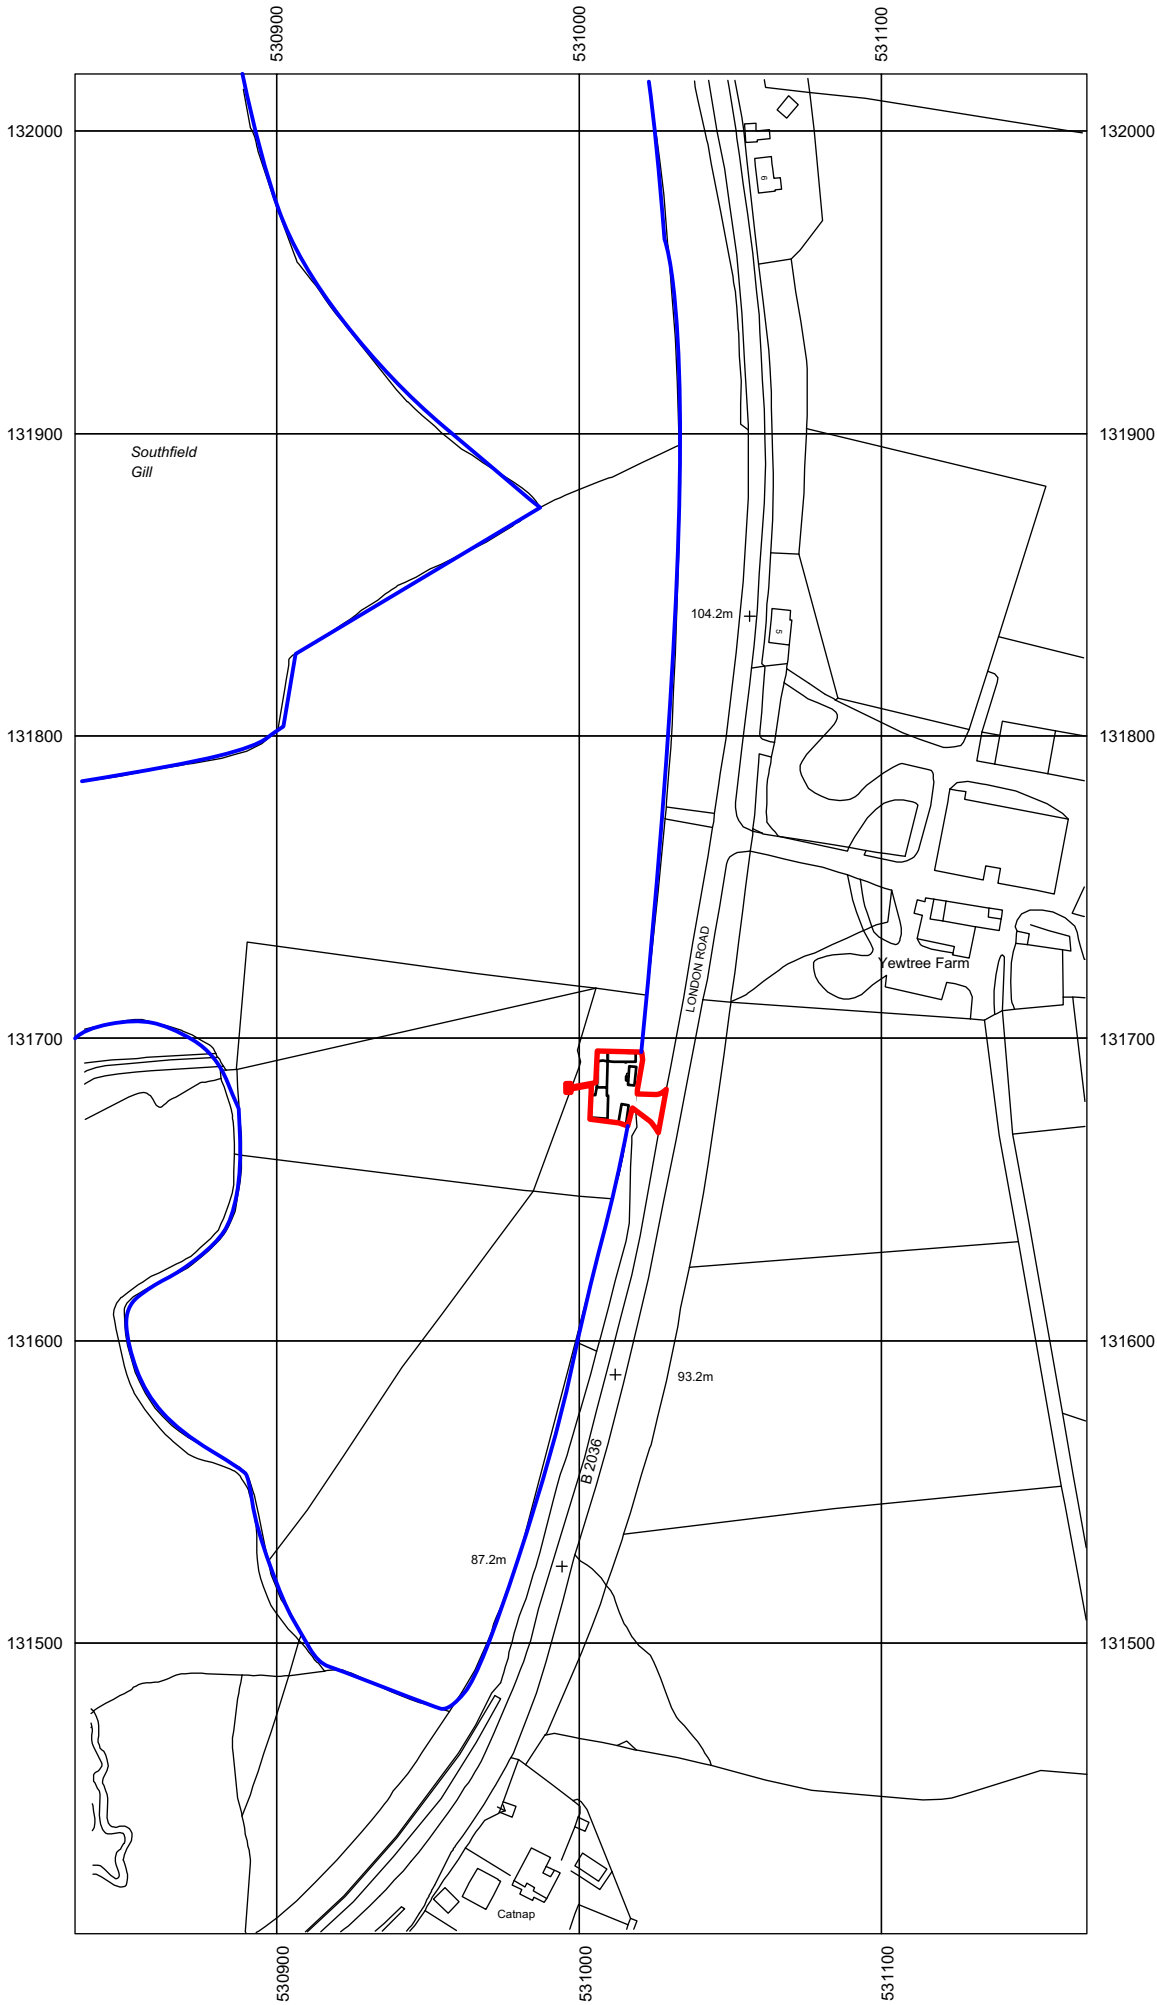

- Application area and access
- Other area in same ownership

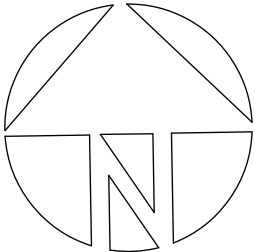

0 100 m
1:2500 SCALE on A3

THE
RURAL PLANNING
PRACTICE

CIRENCESTER 01285 323200 | CRANBROOK 01580 201888

office@TheRPP.co.uk. www.theruralplanningpractice.co.uk

ISSUE : PLANNING

Client Mr A Coveney	
Address Equestrian Yard near Kings Farmhouse, London Road, Balcombe RH17 6QA	
Drawing Title Convert Equestrian Building to One Single Dwelling Location Plan	
Scale 1:2500 on A3	Drawing No. 5081 01
Date Oct 2024	
Rev	