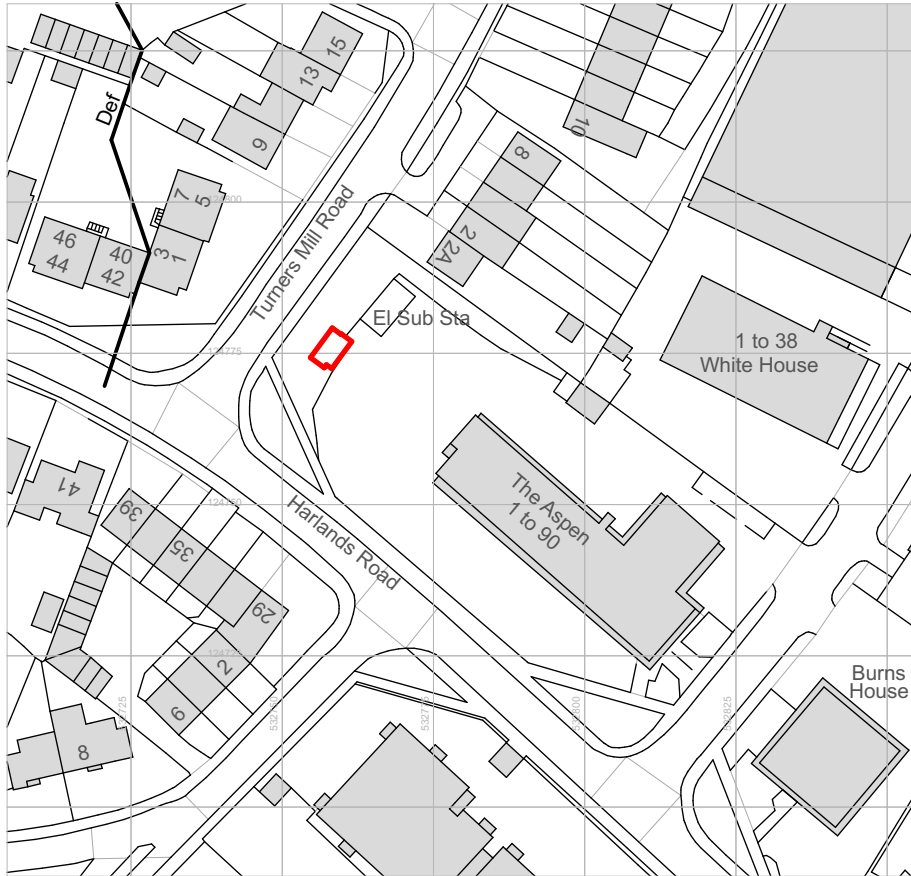


inkDRAWN
ARCHITECTURE

Windermere House, 47 New Walk, Leicester, LE1 6TE

0116 2555114

www.inkdrawn.com

mail@inkdrawn.com

Project:

Battery Substation at Harlands Road, Haywards Heath

Drawing Title:

Location Plan

Drawing Reference:

1123-INK-HLR-ZZ-DR-A-00020

Scale: 1:1250@A4

Drawn by:

DN

Status/Revision: S2 / P01

Checked by:

-

Date: September 2025

Issued by:

DN

All dimensions to be checked on site. Do not scale off drawing. This drawing is the copyright of Ink Drawn Architecture Ltd, and not to be reproduced without their permission. ink/drawn Global Ltd trading as ink/drawn.