







[illegible]

Site Ref:

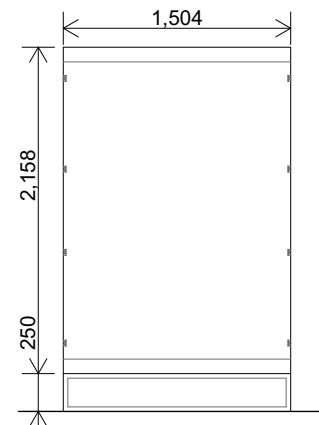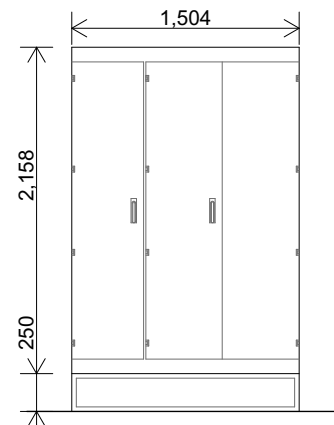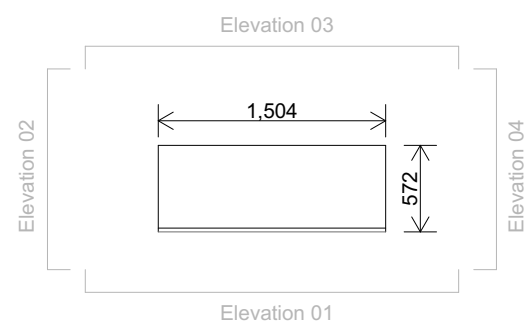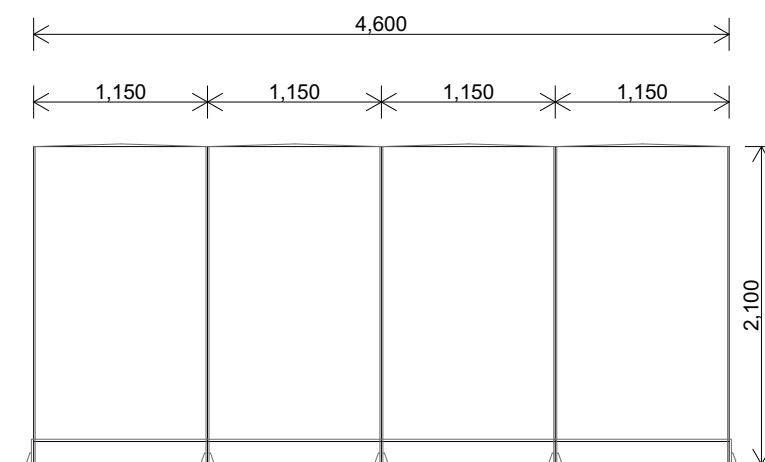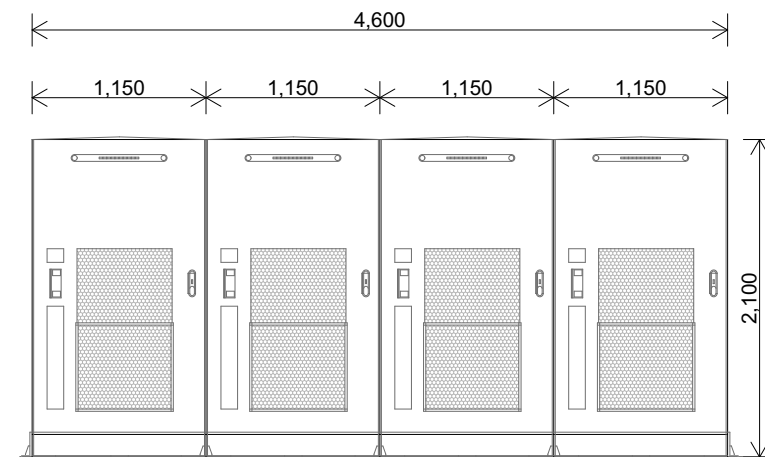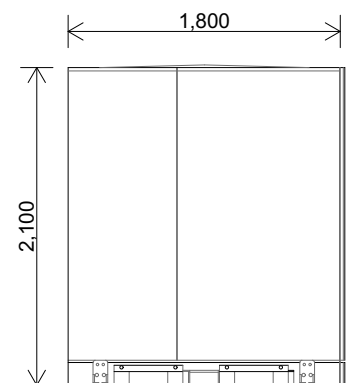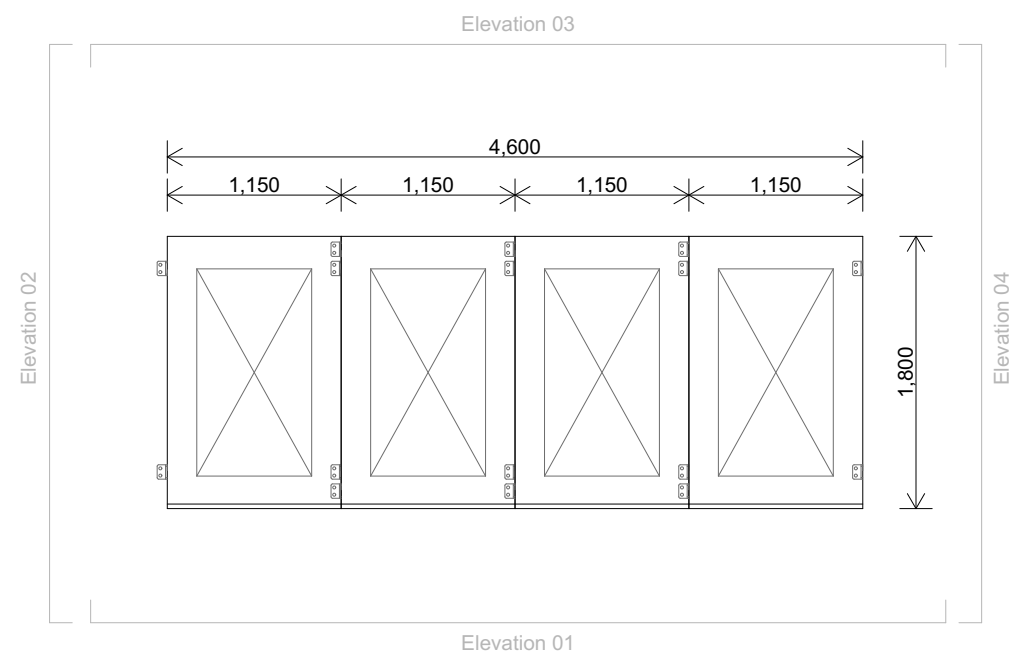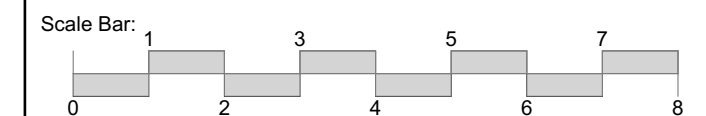

Project:
Battery Substation at Harlands Road, Haywards Heath

Drawing Title:
Battery & Electrical Cabinet Details

Drawing Reference:
1123-INK-ZZ-ZZ-DR-A-01002

Scale: 1:50@A3 Drawn by: SP

Status/Revision: S2 / P02	Checked by: DN
---------------------------	----------------

Date: September 2025 Issued by: DN

inkDRAWN
ARCHITECTURE

Windermere House, 47 New Walk, Leicester, LE1 6TE

 0116 2555114  www.inkdrawn.com  mail@inkdrawn.com

All dimensions to be checked on site. Do not scale off drawing. This drawing is the copyright of Ink Drawn Architecture Ltd, and not to be reproduced without their permission.