



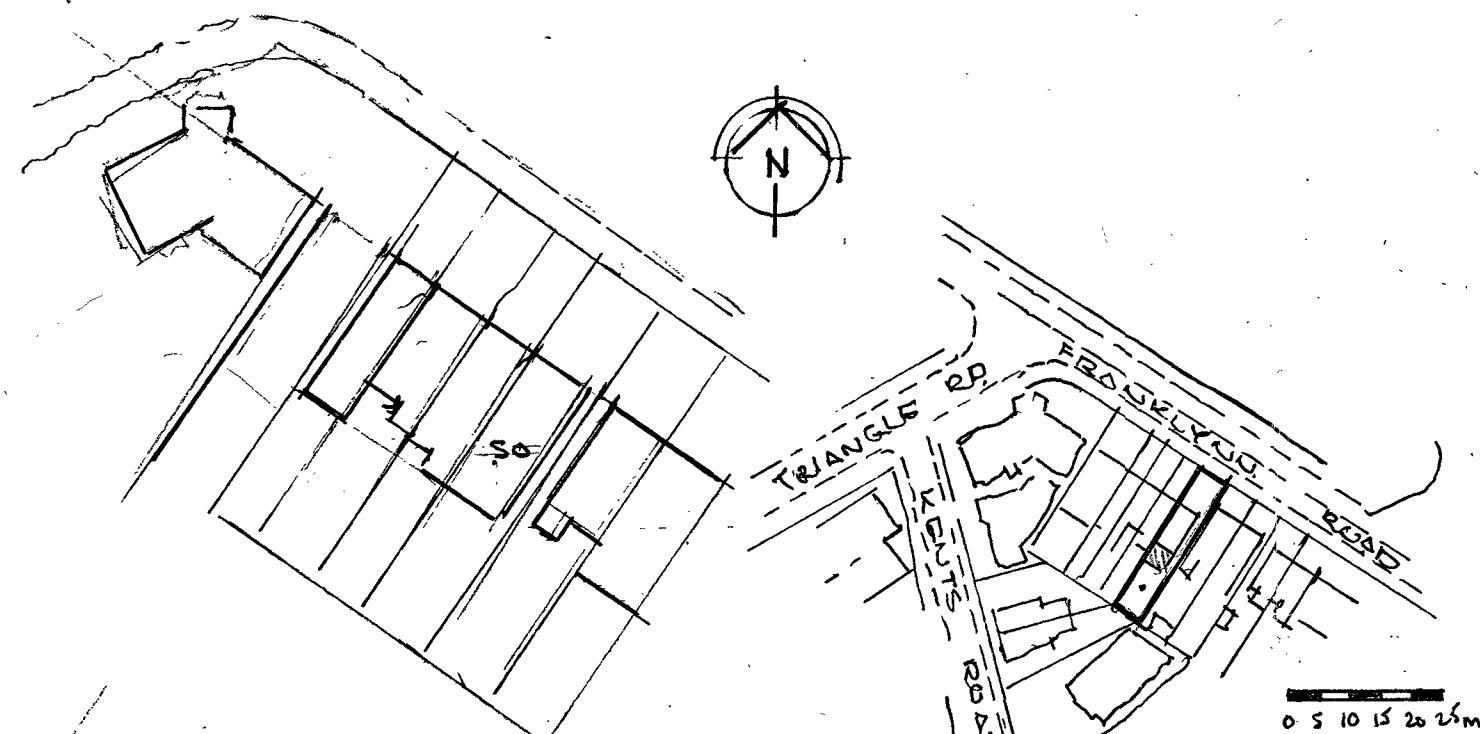

SITE PLAN 1:50


LOCATION PLAN 1:250
(BLOCK PLAN)

0.50
1.12
1.55

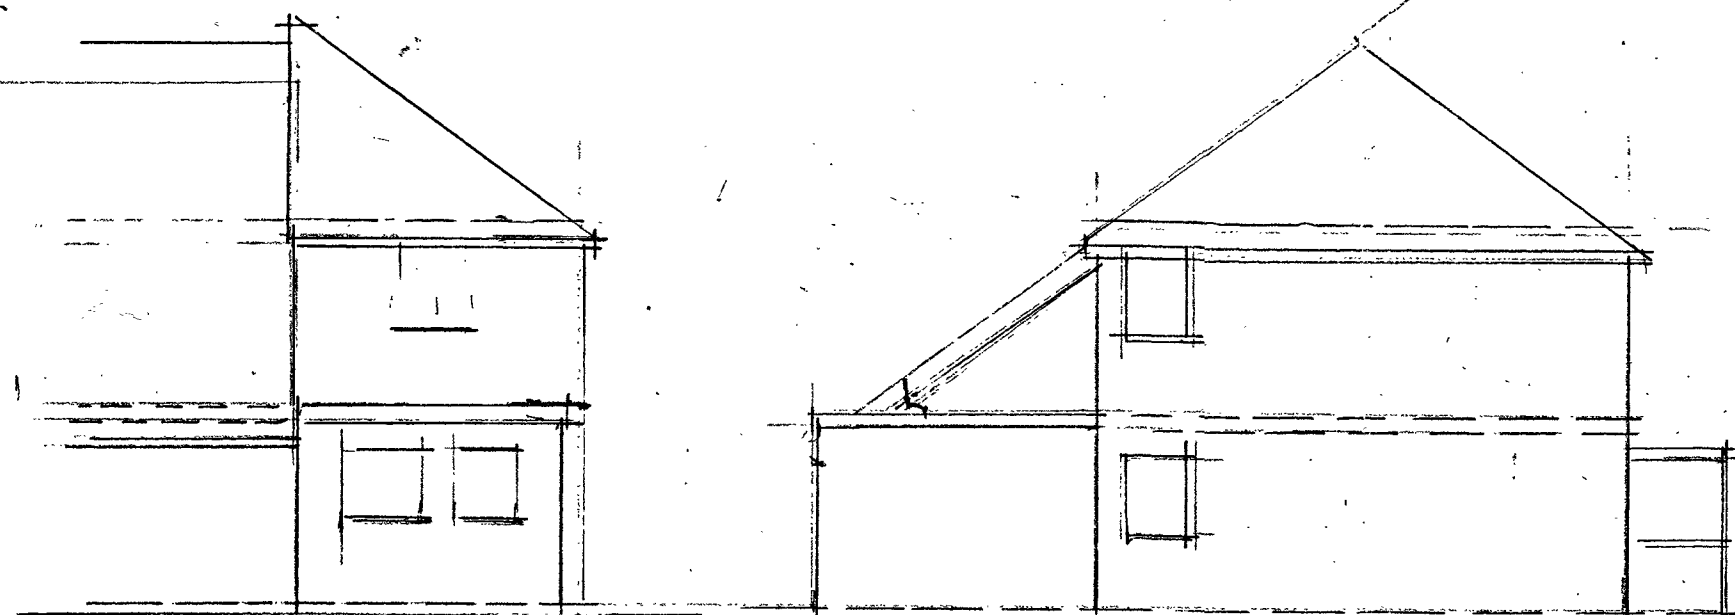

REAR ELEVATION
EXISTING

FLANK ELEVATION

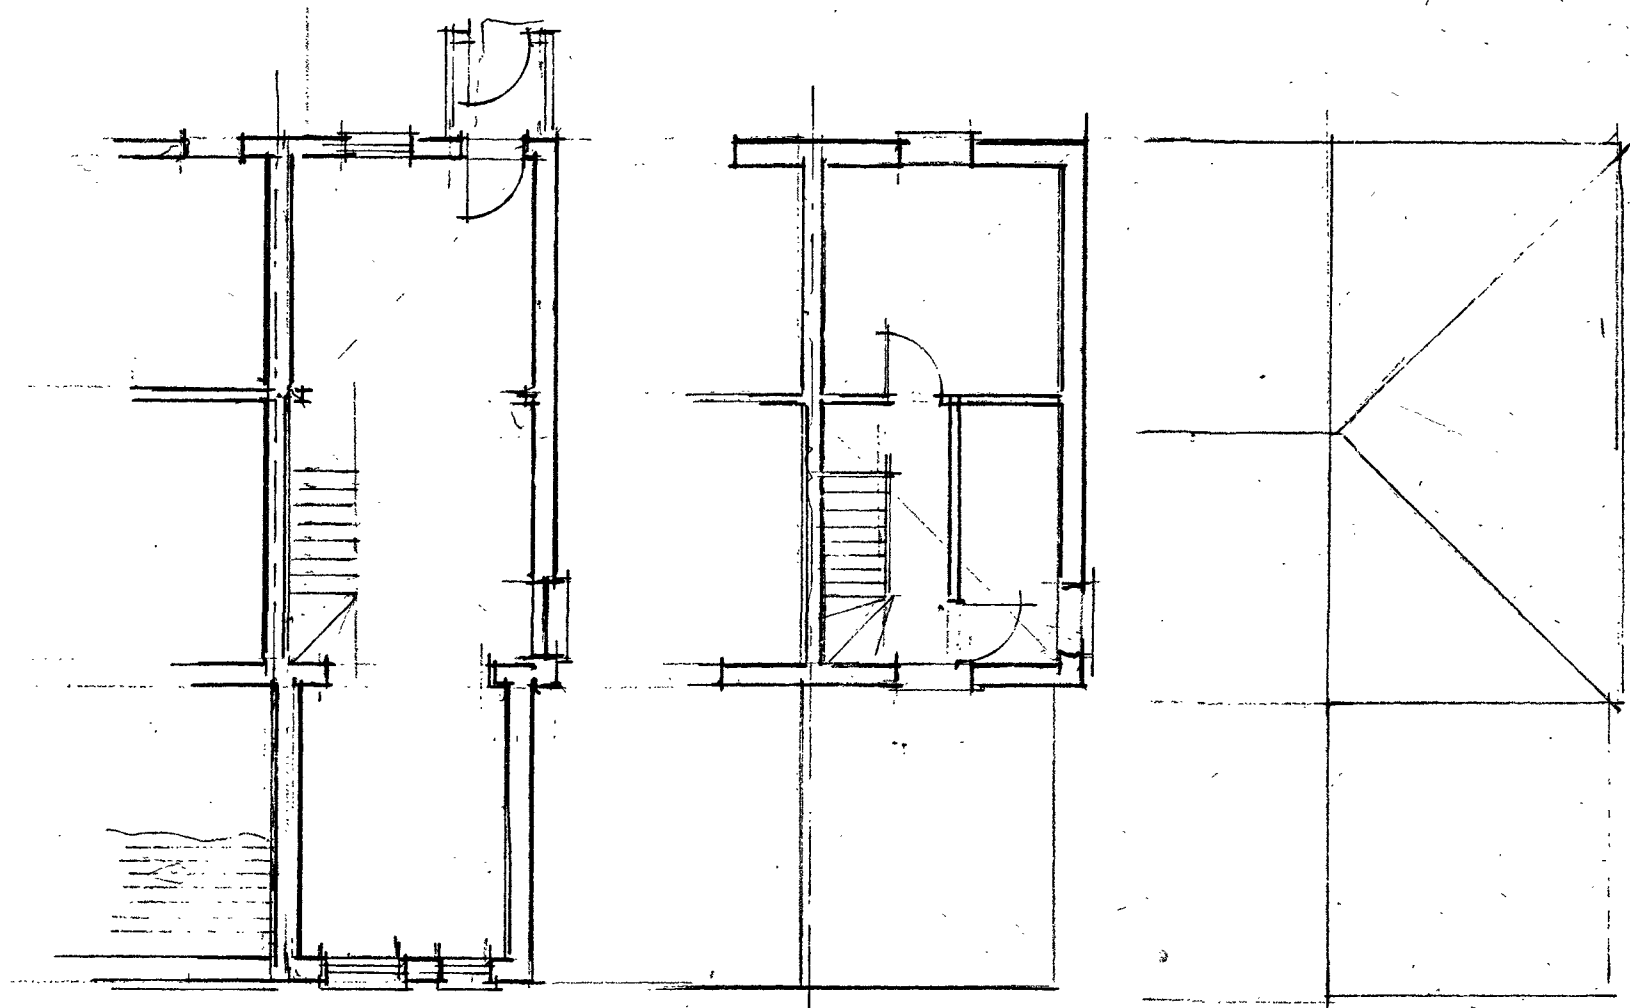


GRD. FLR PLAN

1st FLR PLAN

ROOF PLAN


PLANS/ELEVATIONS AS EXISTING

0 1 2 3 4m

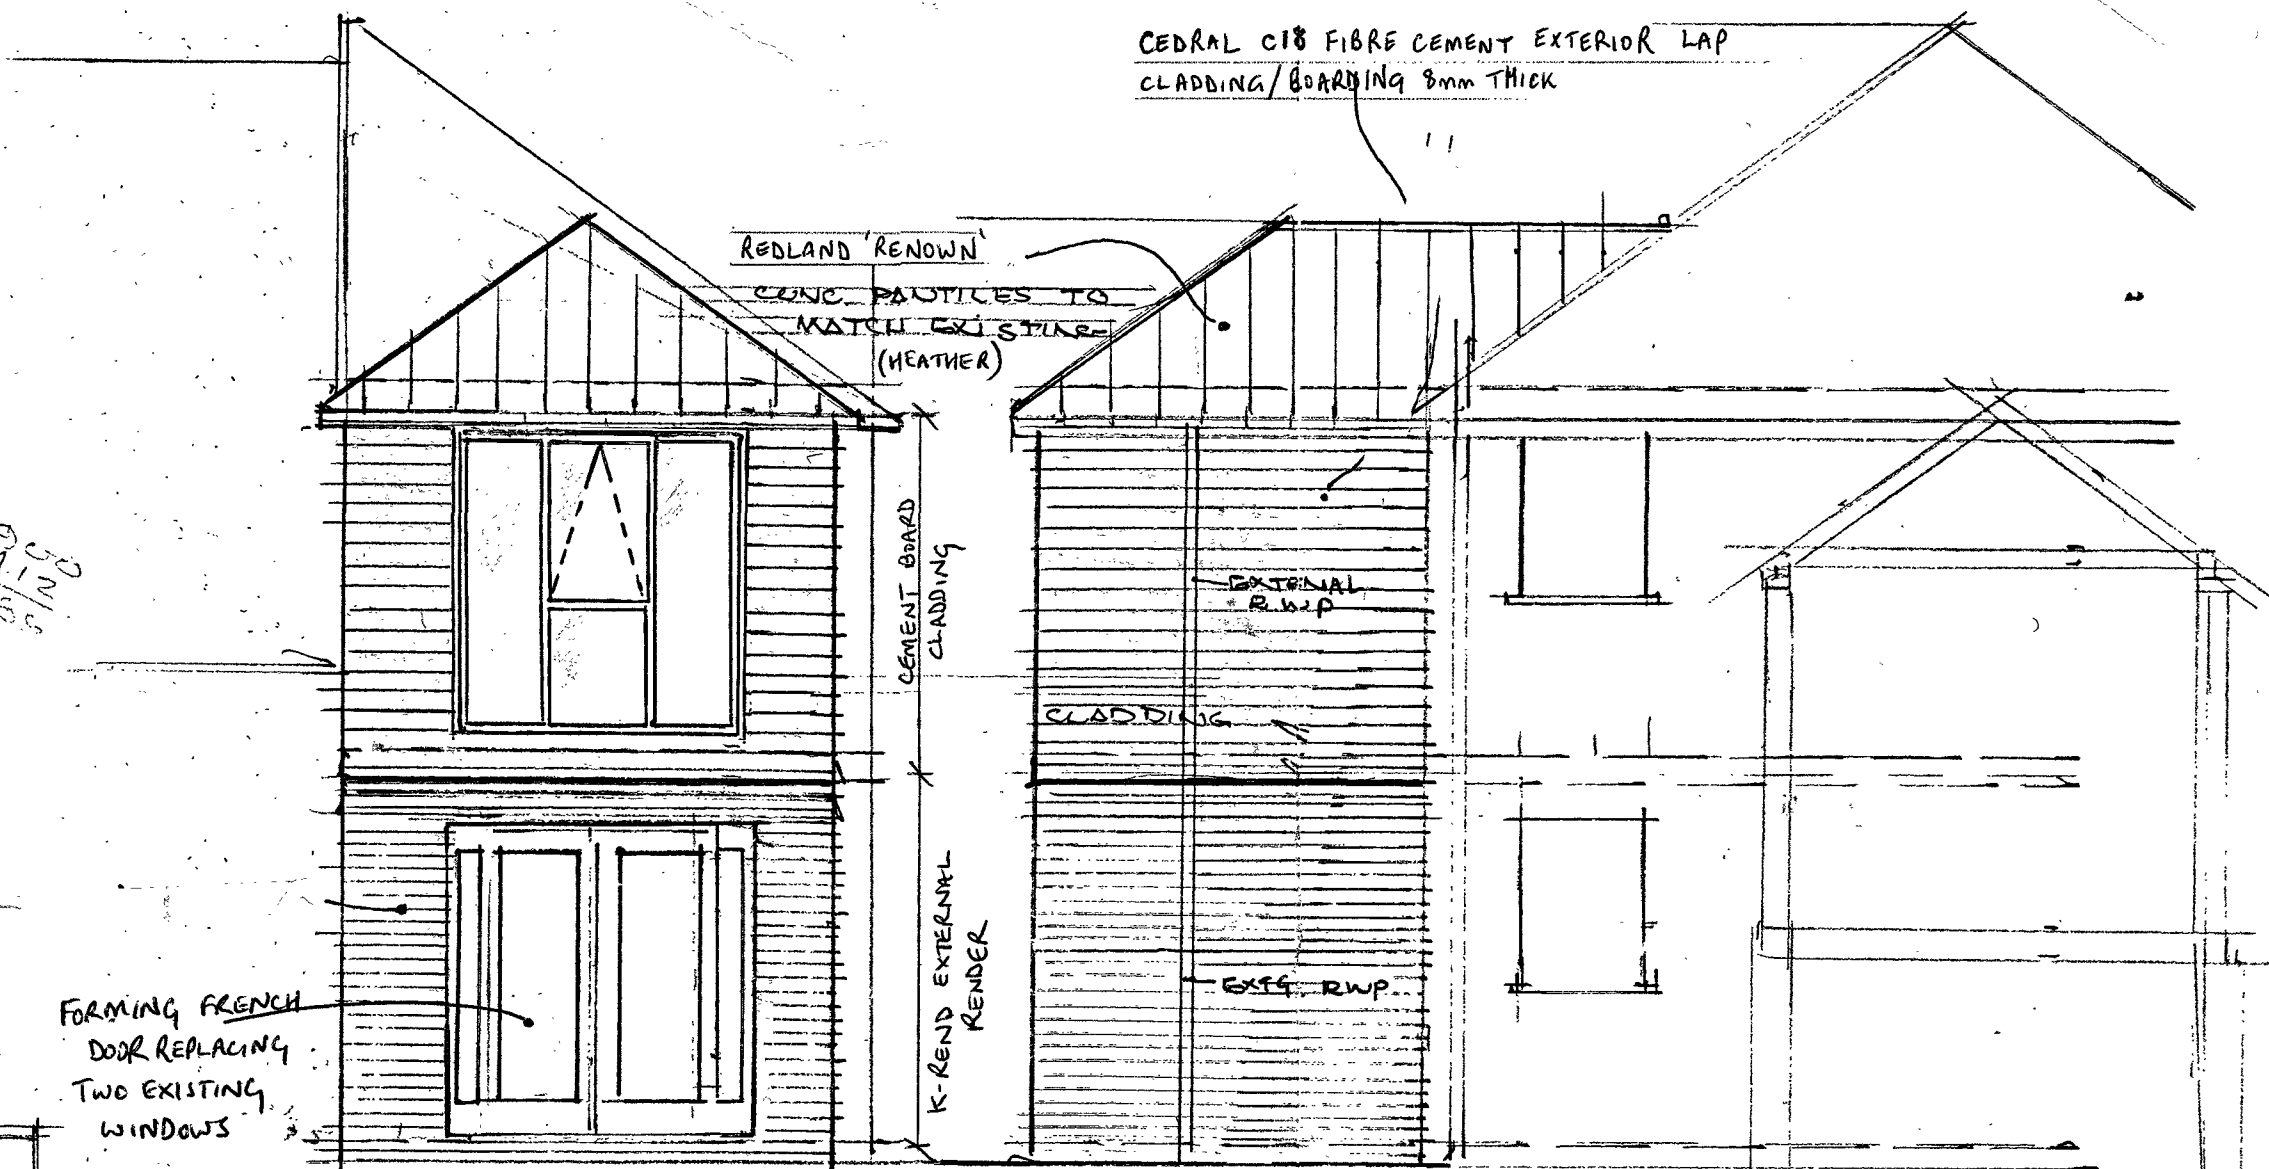

REAR ELEVATION
PROPOSED

FLANK ELEVATION
PROPOSED

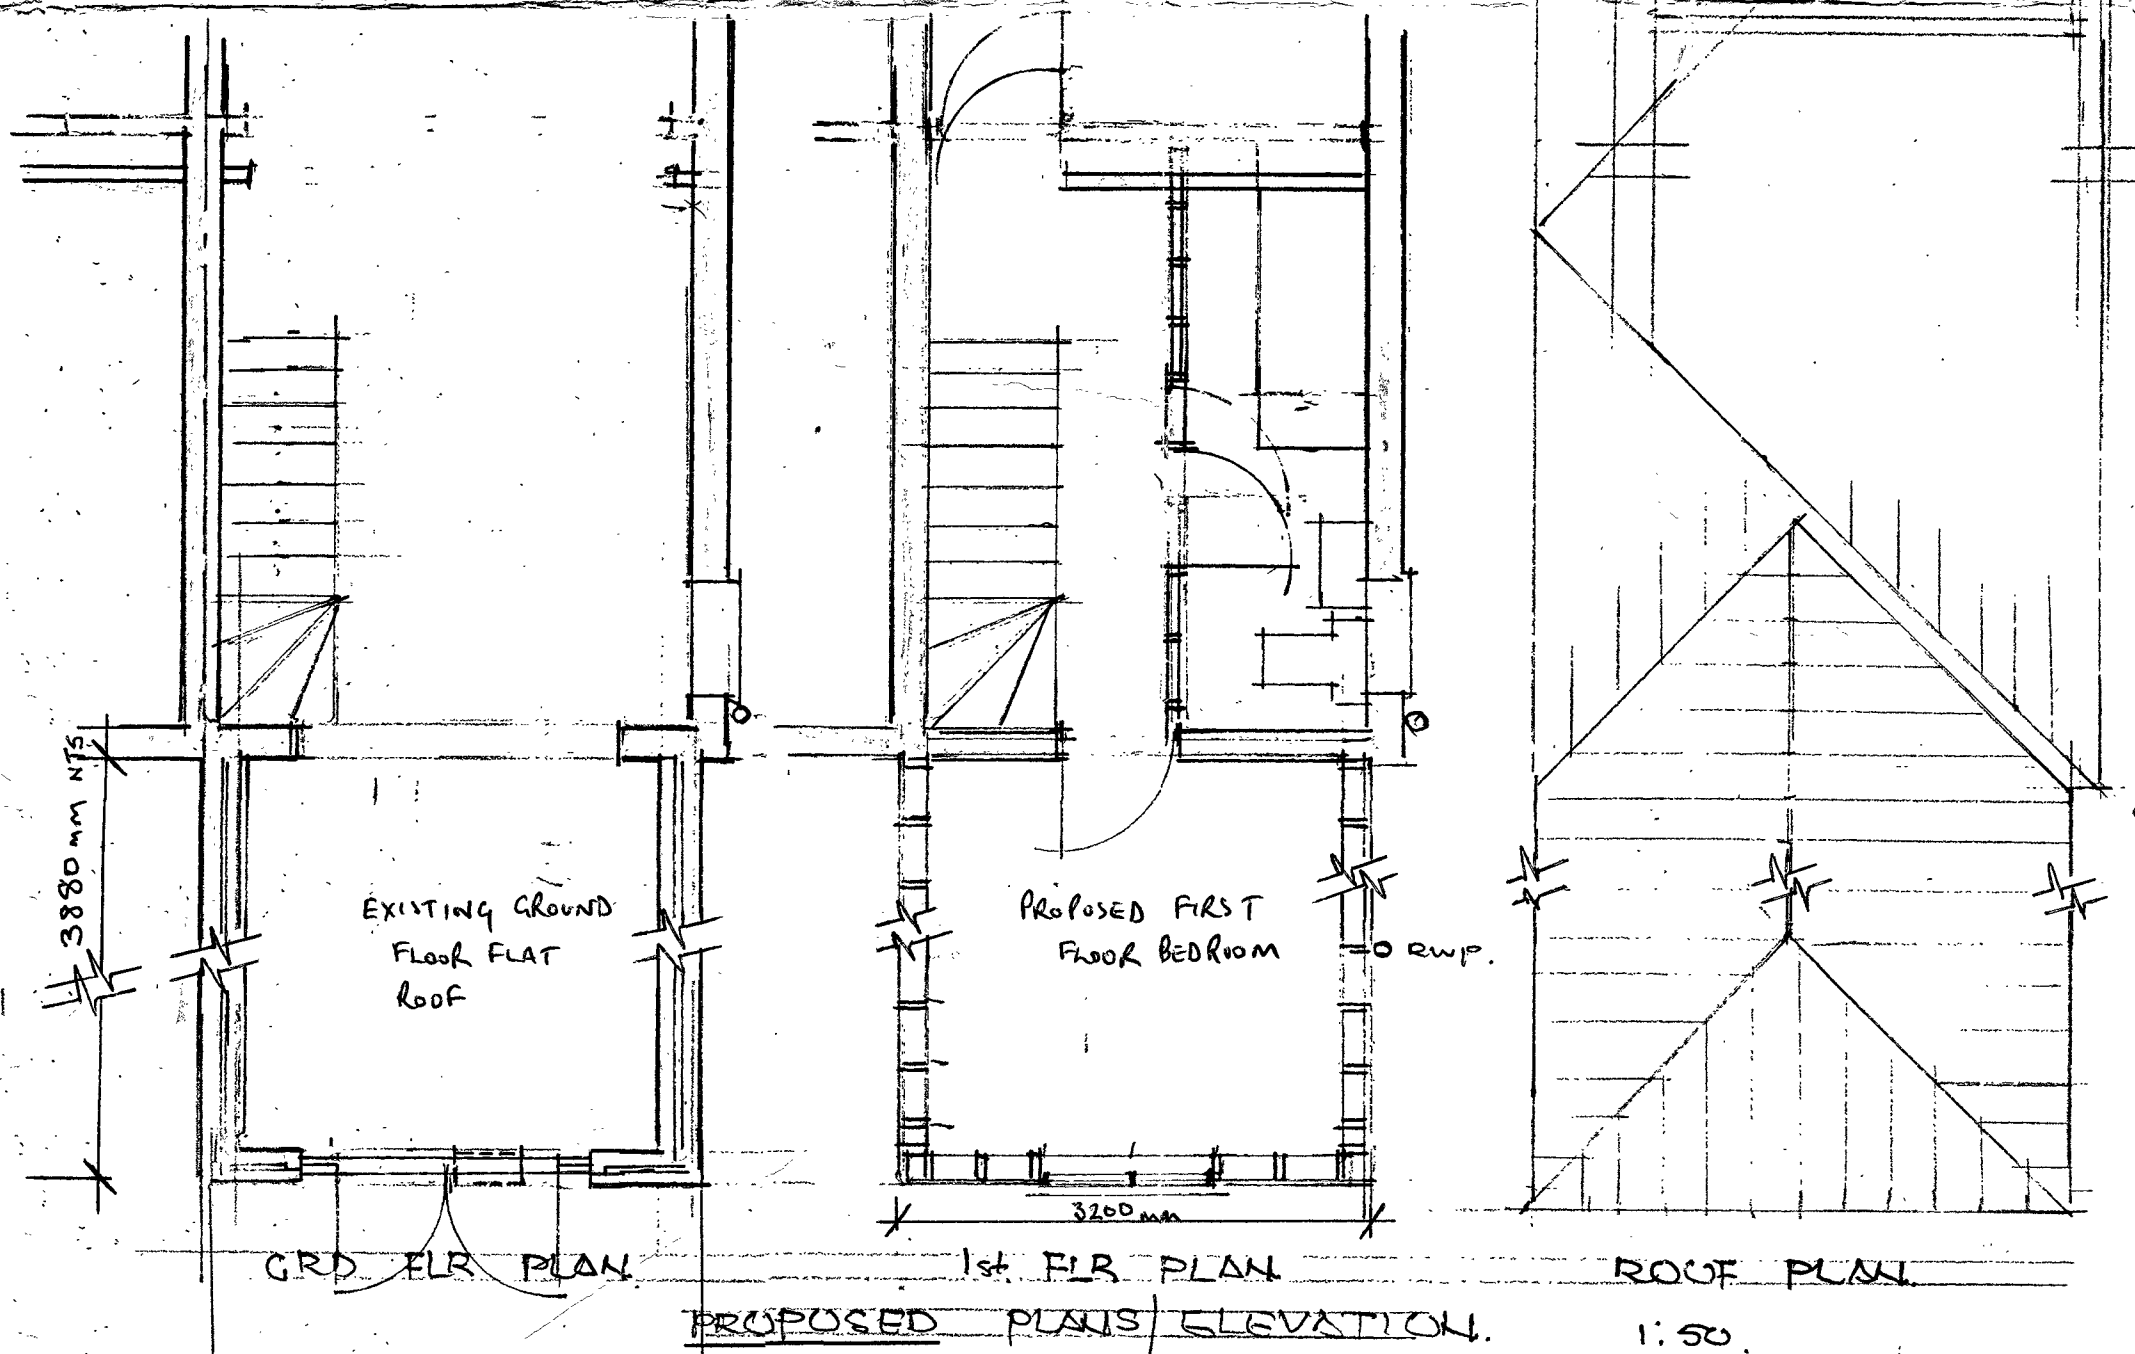

GRD. FLR PLAN

1st FLR PLAN

ROOF PLAN

PROPOSED PLANS/ELEVATIONS

1:50

0 1 2 3m

PROPOSED 1st FLR REAR EXTENSION AT

50 FRANKLYNN ROAD, HAYWARDS HEATH RA16 4 DH

DRAWING N° FR/12

3: FLANK ELEVATION DETAIL CHANGE