



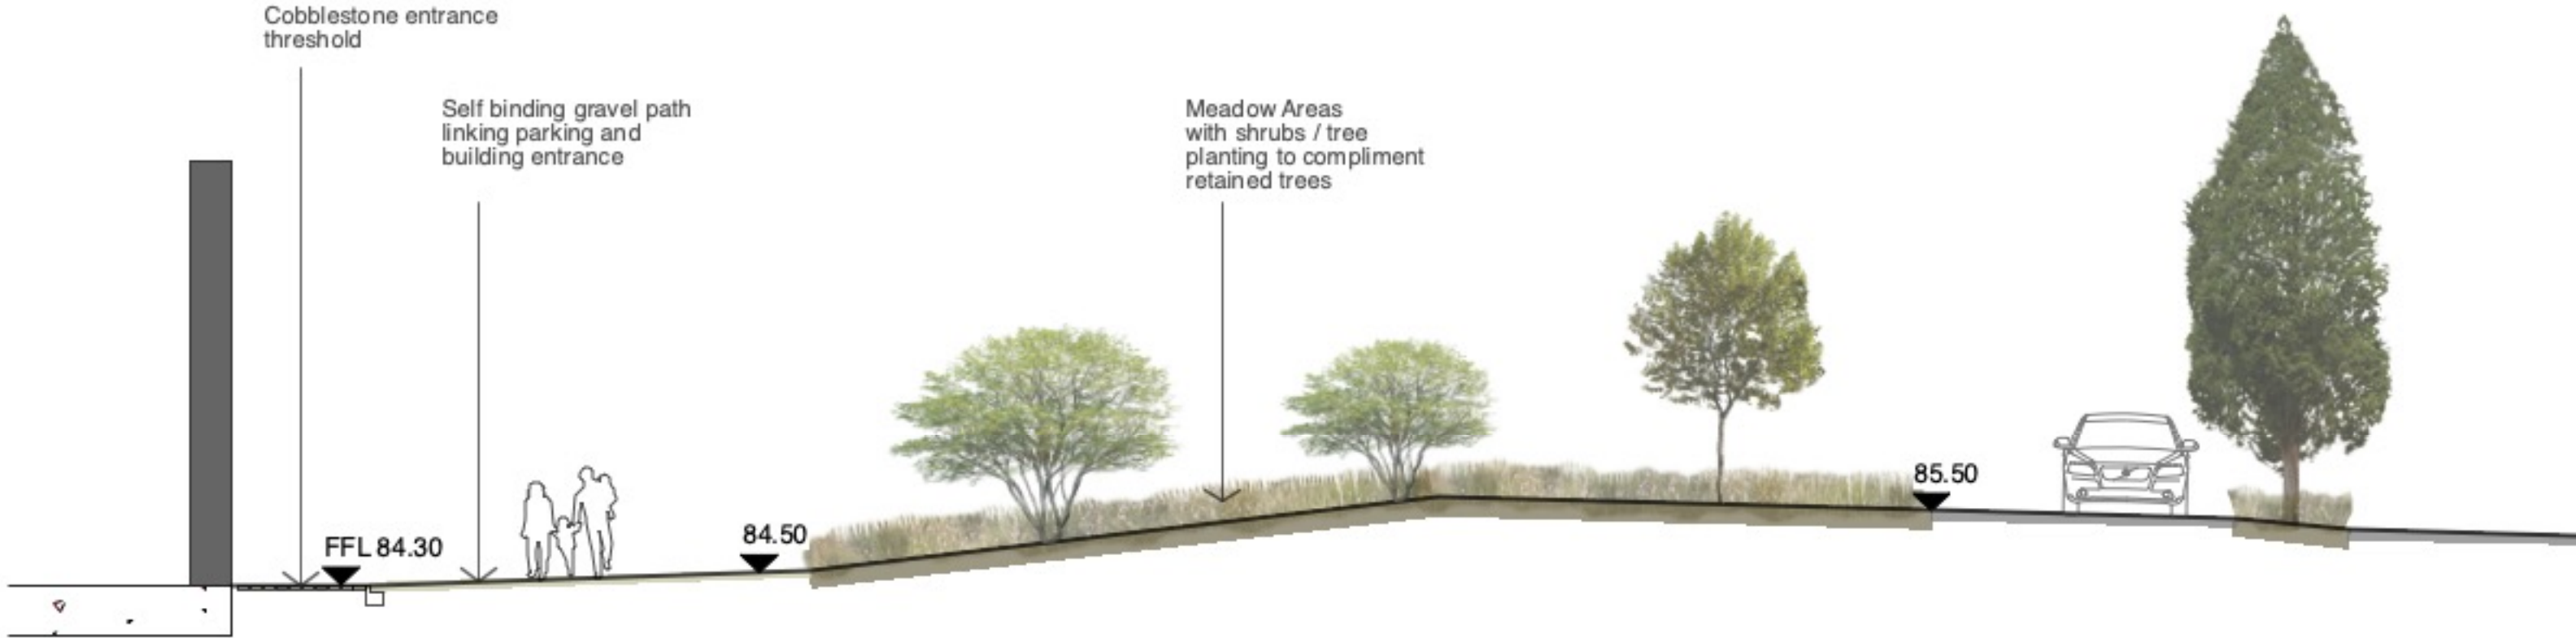

3 Section 3
Scale: 1:100

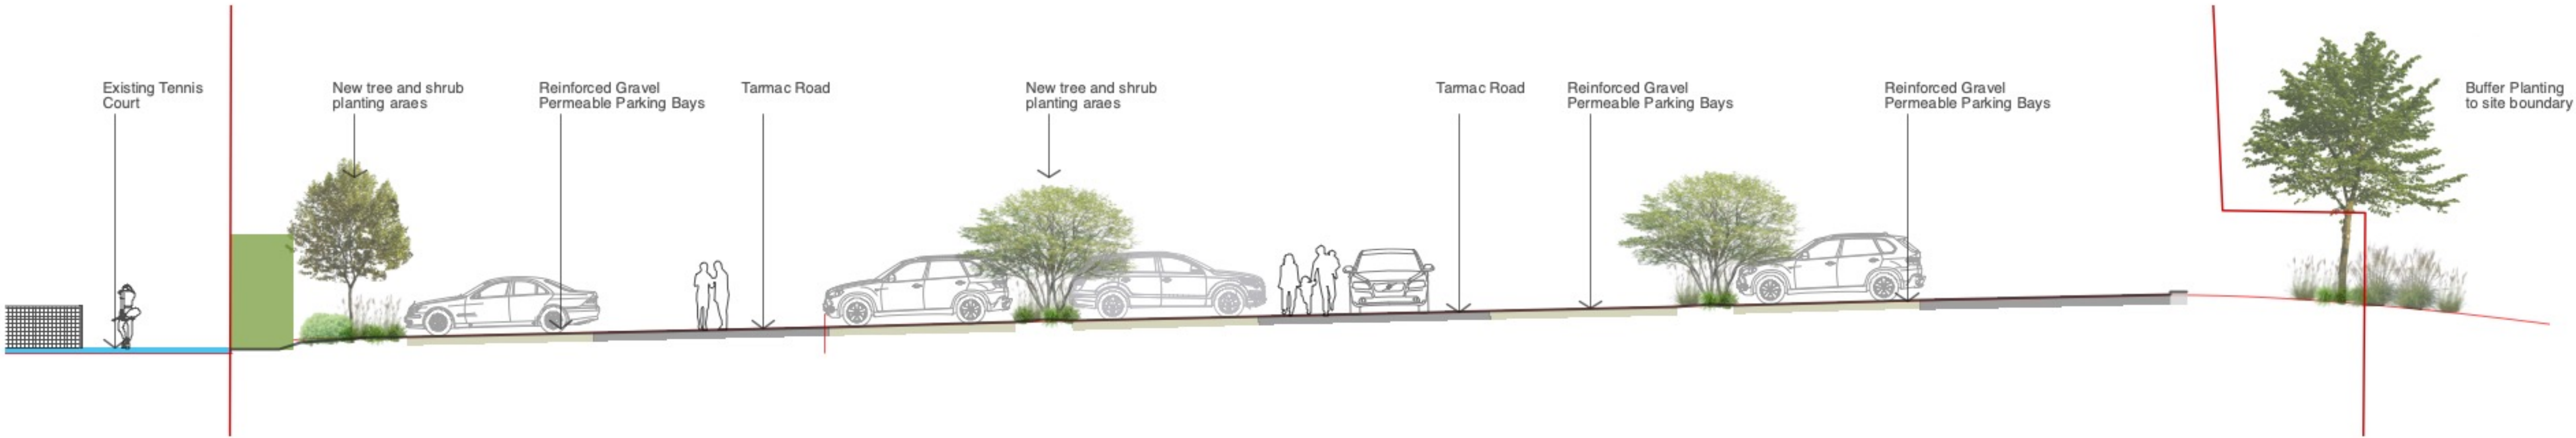

4 Section 4
Scale: 1:100



Nicholas Dexter Ltd.
Registered in England & Wales
Company No. 9857969
T +44 (0) 1273 89 28 78
www.nicholasdexter.com
info@nicholasdexter.com

- general notes:
1. Only figured dimensions are to be worked from.
 2. Contractors must check all dimensions on site.
 3. Discrepancies must be reported to the Landscape architect before proceeding.
 4. Not suitable for construction unless stated below.
 5. This drawing is to be read in conjunction with all relevant architect's drawings, specifications and other Consultant's information.

SOCIETY OF
GARDEN+
LANDSCAPE
DESIGNERS
REGISTERED MEMBER

project:
Chownes Mead

client:
RCM Partnership LLP
drawn by:
ND

issued:
16/07/2026
scale:
AS NOTED
print size:
A1
stage:
Planning

drawing:
Sections 3/4

drawing title:
0228 - NDLD - L - 5002 P 03

revision