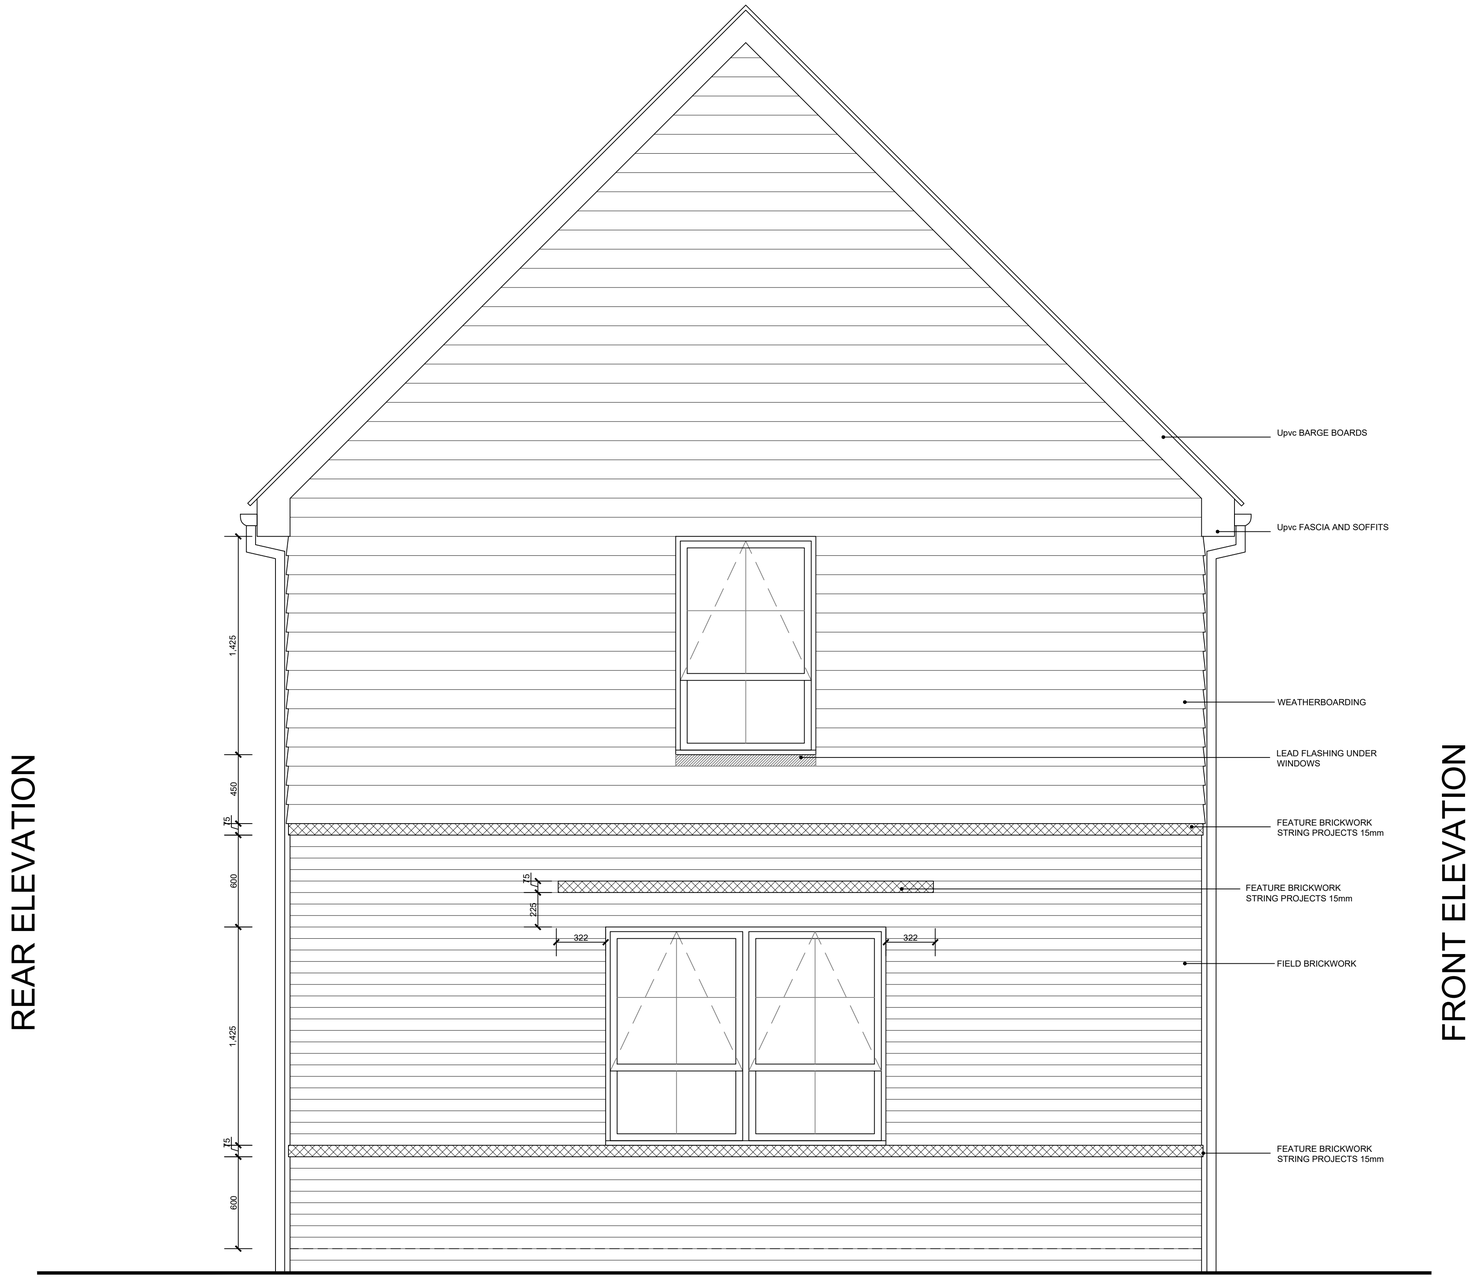

WADP Limited Registered in England No. 4564928
Registered office: Wey Court West, Union Road, Farnham, GU9 7PT

RIBA CHARTERED PRACTICE
NUMBER 20000159

WADP
ARCHITECTS

62 Well Lane
Horsell
Woking
Surrey
GU21 4PS

Telephone: 01483 763028
e-mail info@wadp.co.uk

DAVID WILSON HOMES
WHERE QUALITY LIVES

PHASE 2
CRAWLEY DOWN ROAD
FELBRIDGE
WEST SUSSEX

PLANNING CONDITIONS
COND 13c
Typical Elevations 01
WEATHERBRD SIDE

1:20 @ A1 50mm @ A1

JULY 2025

JT

H7490-WAD-ZZ-cond13c-004 | 13c