


INTEGRAL GRP FLASHING
FIXED TO BRICKWORK

GRP CANOPY FIXED TO
BRICKWORK


FEATURE BRICKWORK
PROJECTS 10mm

FIELD BRICKWORK

FEATURE BRICKWORK
STRING PROJECTS 15mm

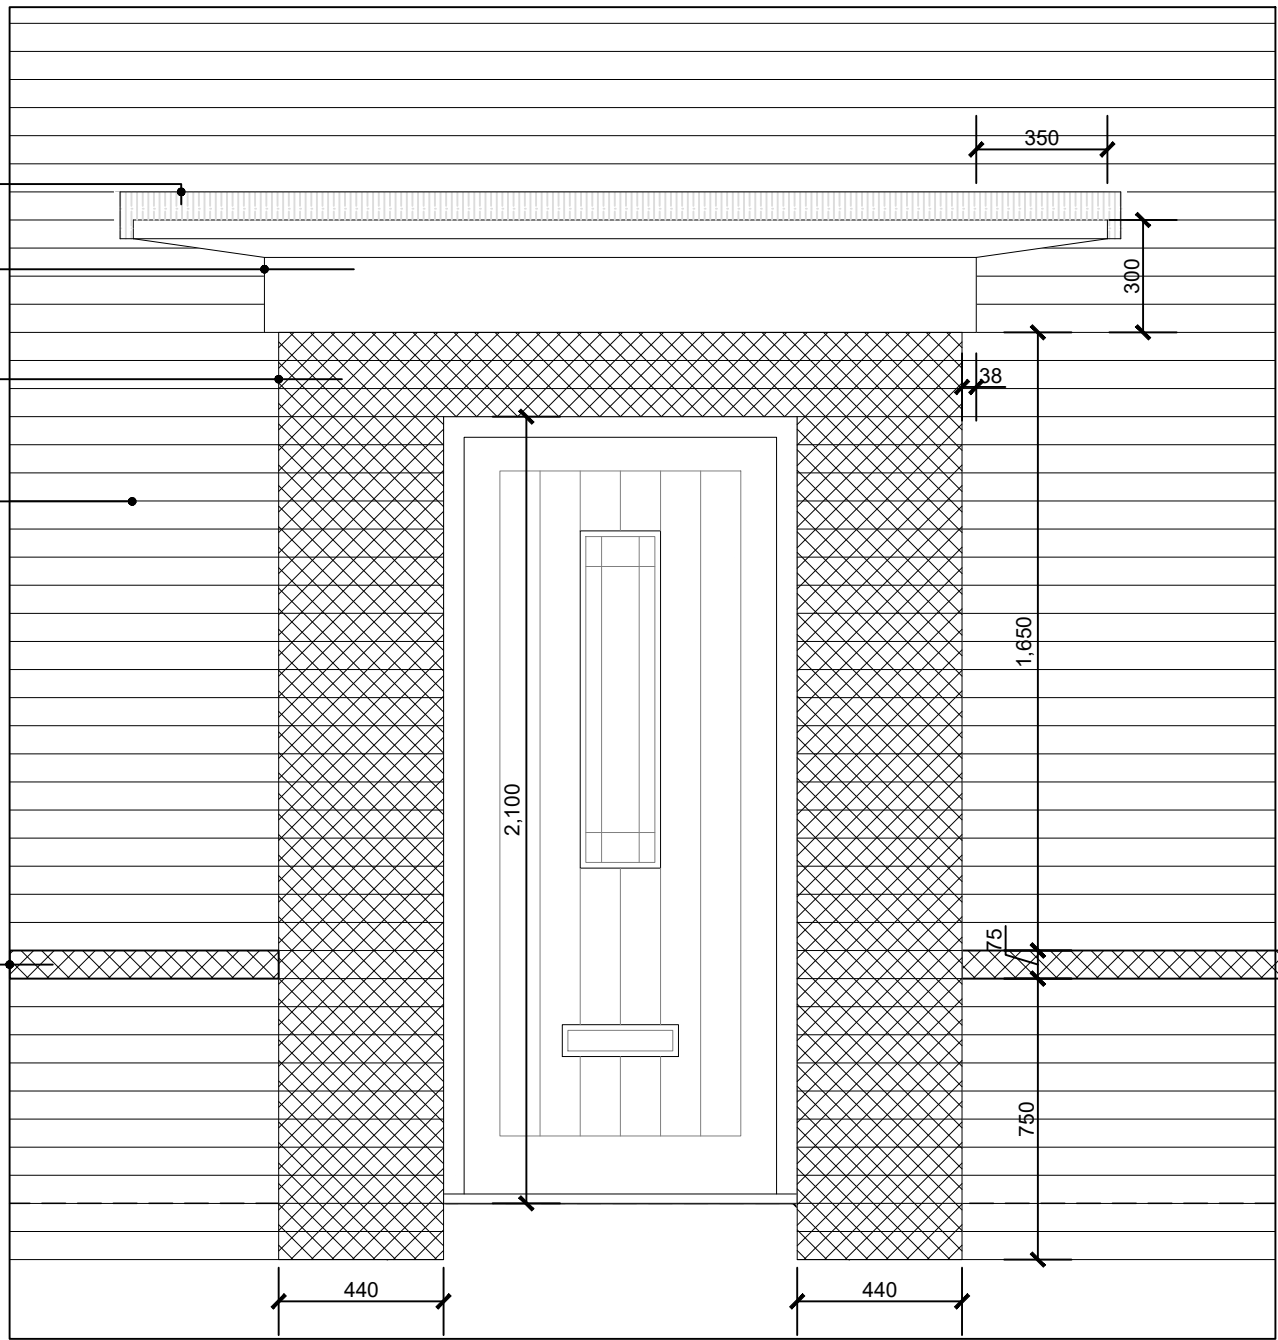

FRONT DOOR - FEATURE SURROUND 1:20

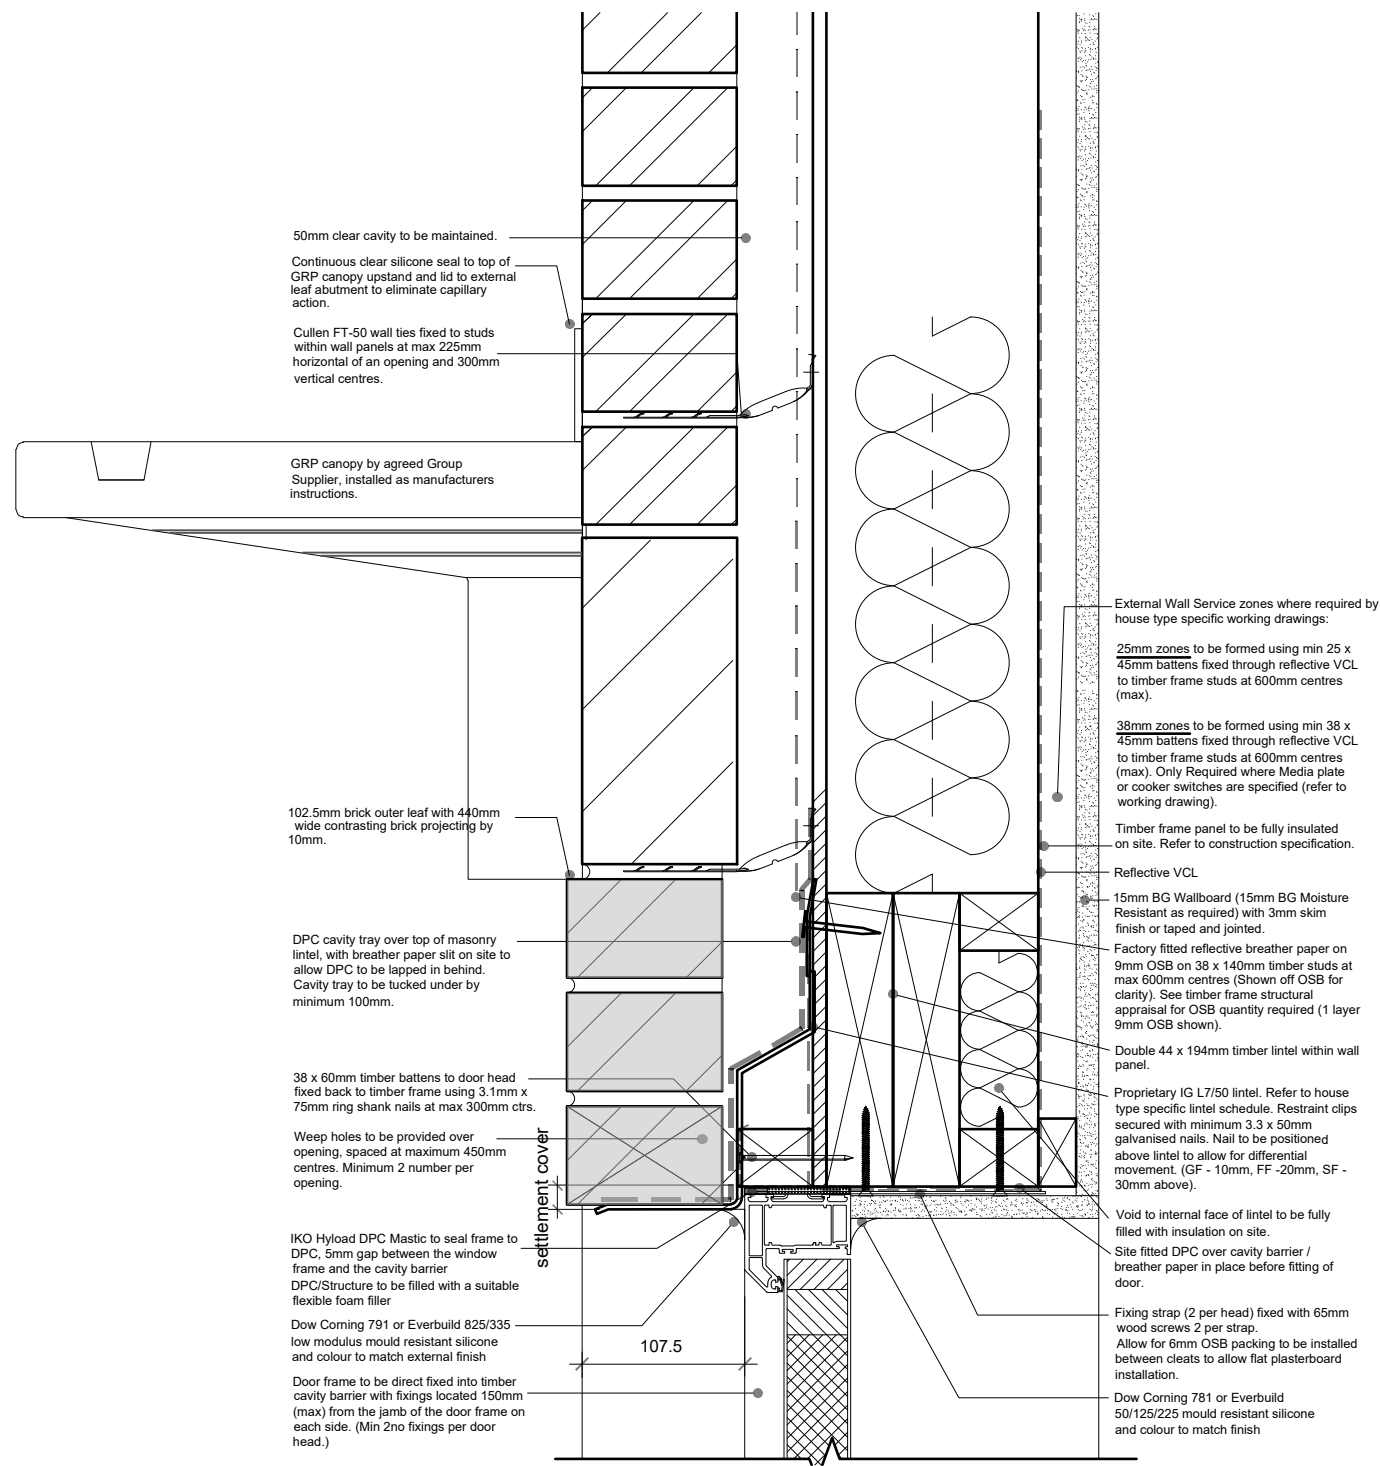


FRONT DOOR - FEATURE SURROUND 1:5

INTEGRAL GRP FLASHING
FIXED TO BRICKWORK

GRP CANOPY FIXED TO
BRICKWORK

FIELD BRICKWORK

FEATURE BRICKWORK
STRING PROJECTS 15mm

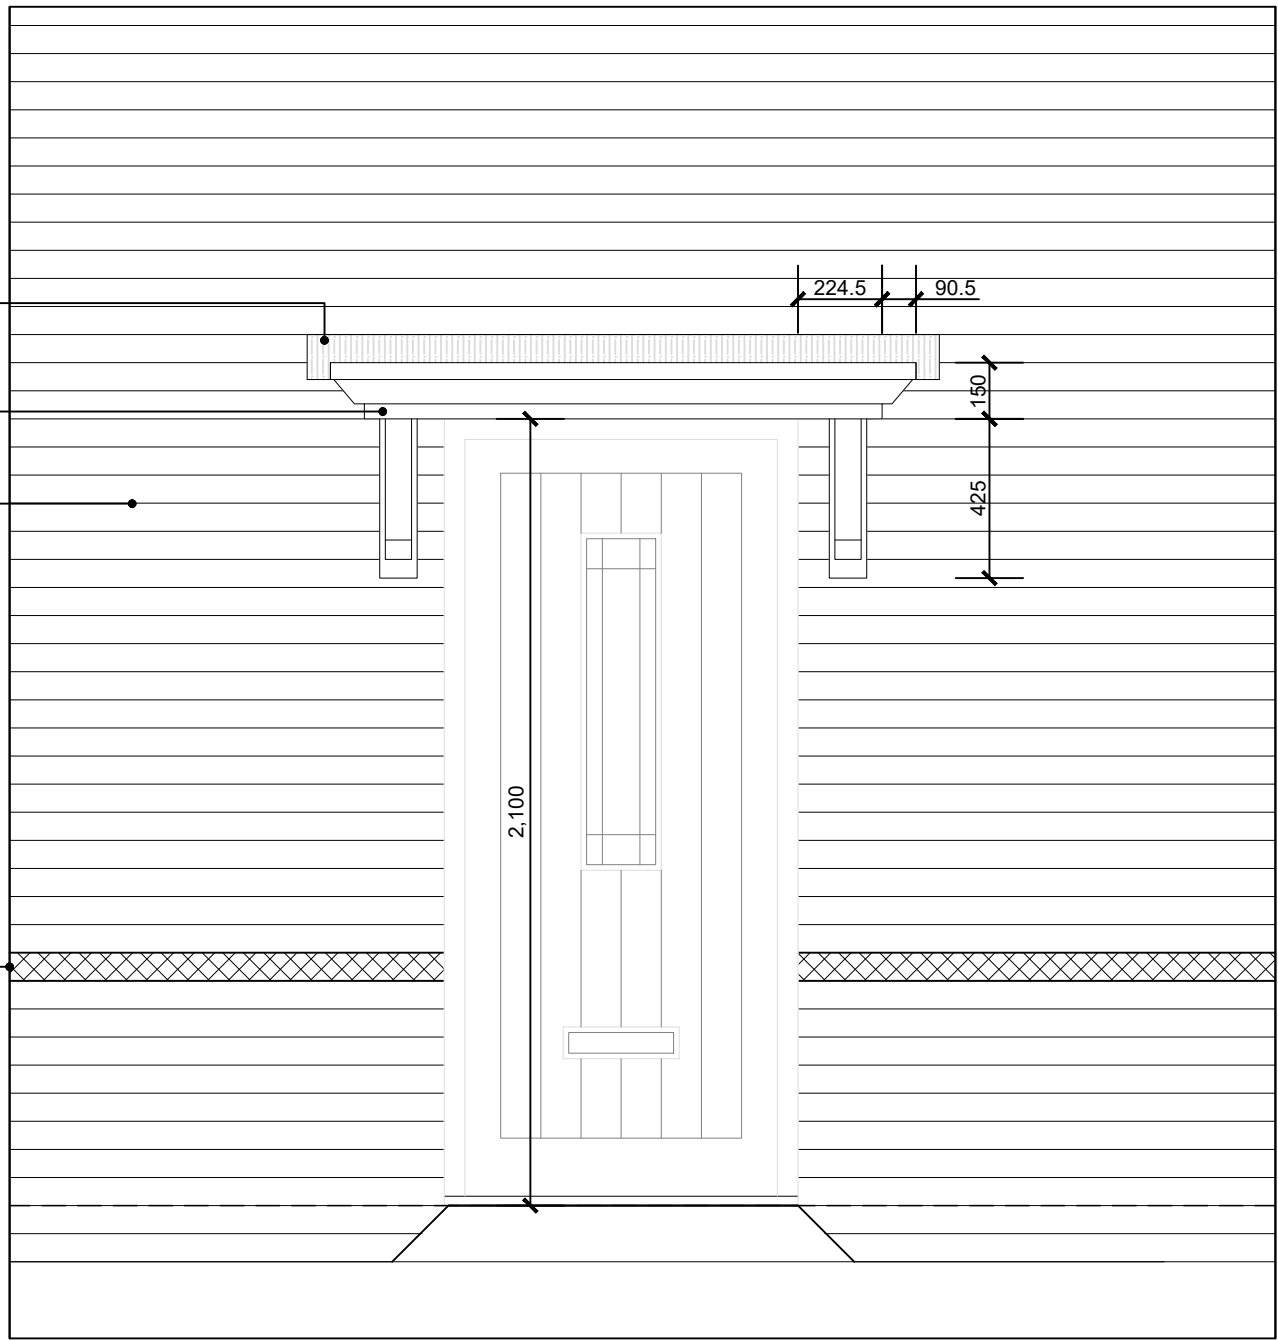

FRONT DOOR - STANDARD CANOPY 1:20



WADP

ARCHITECTS

62 Well Lane
Horsell
Woking
Surrey
GU21 4PS

Telephone: 01483 763028
e-mail info@wadp.co.uk



DAVID WILSON HOMES
WHERE QUALITY LIVES

PHASE 2
CRAWLEY DOWN ROAD
FELBRIDGE
WEST SUSSEX

PLANNING CONDITIONS
COND 13c
ENTRANCE DETAILS

1:5/1:20 @ A1K_{50mm} @ A1

JULY 2025

JT

H7490-WAD-ZZ-cond13c-005

13c